


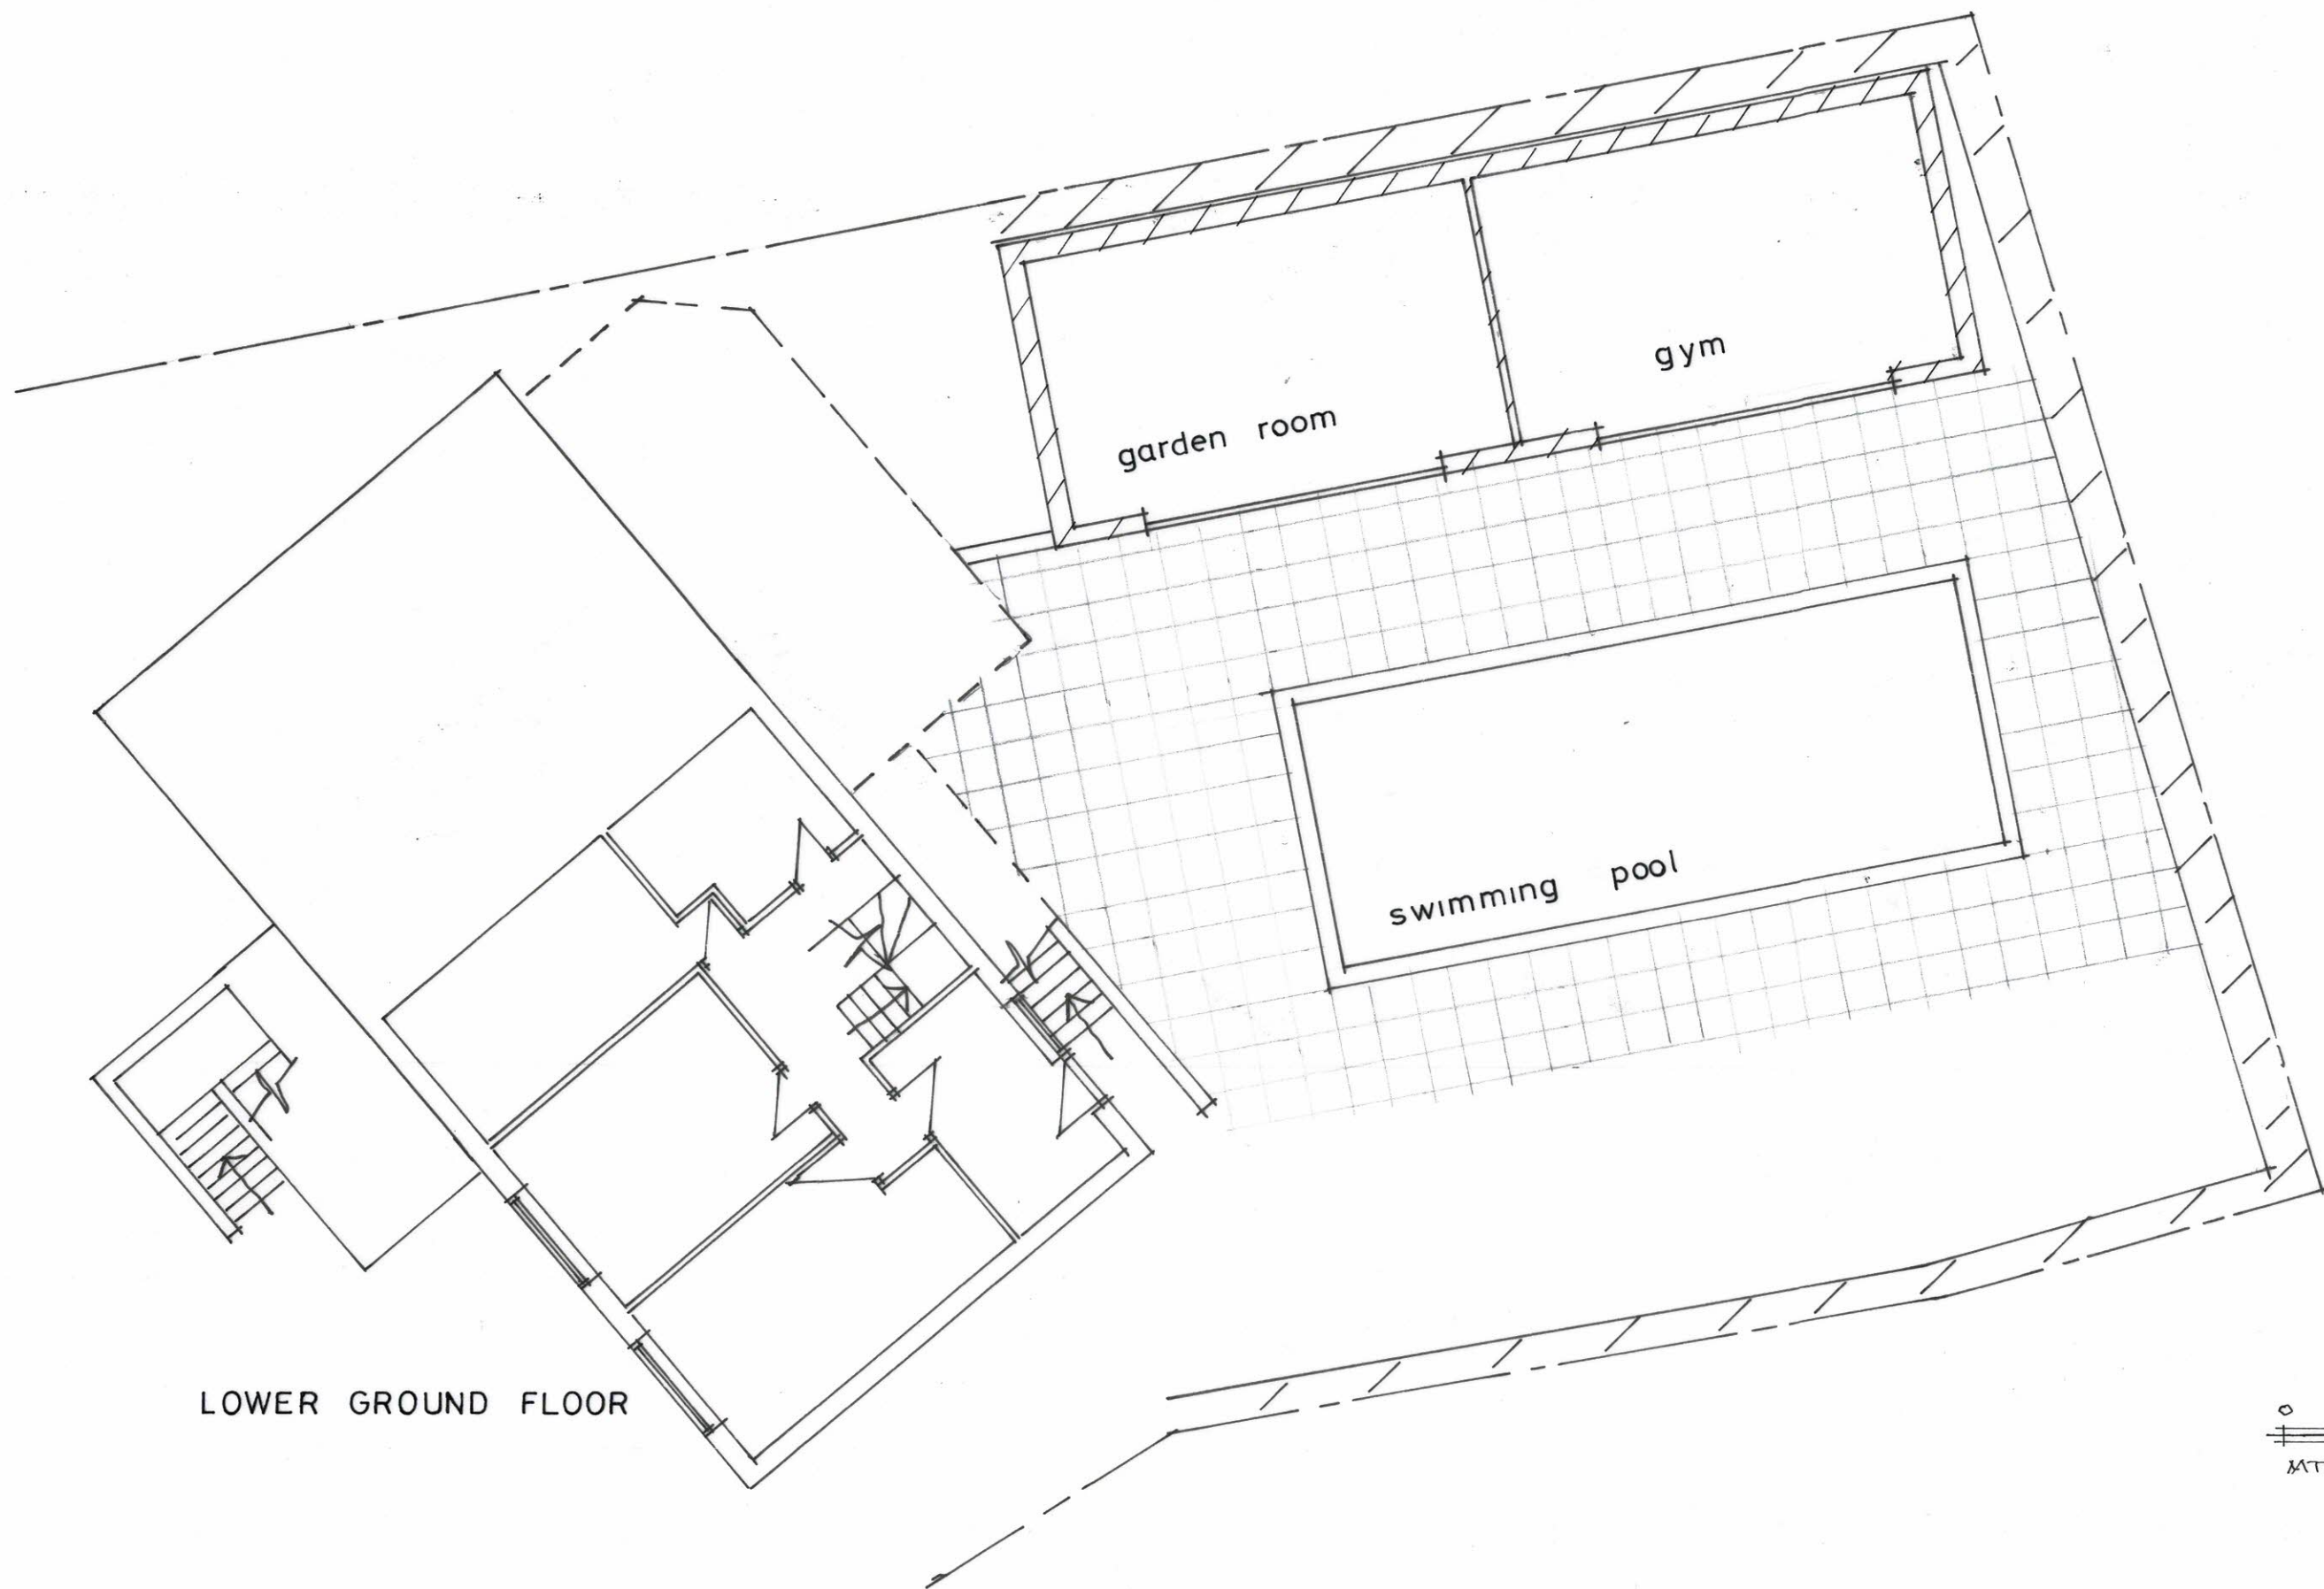

LOWER GROUND FLOOR

0 1 2 3 4
MTR. 1:100

PROPOSED EXTENSIONS
6 HOSPITAL ROAD
01/26 WESTBURY 1:100