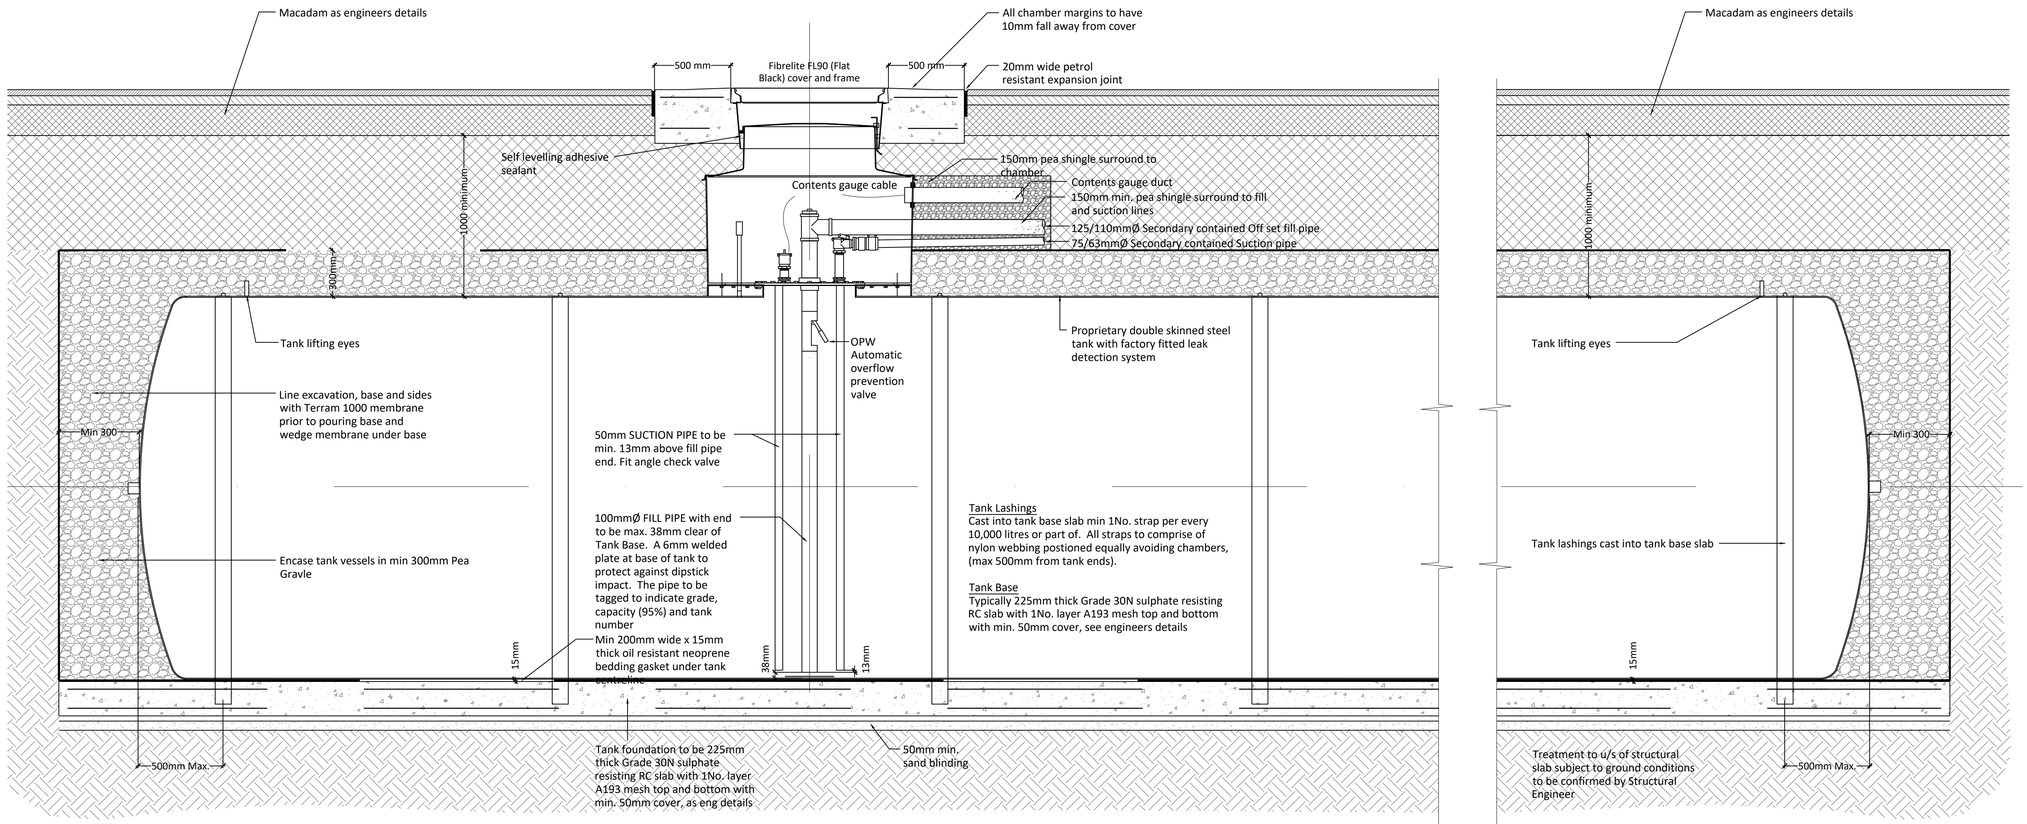

TANK SECTION A -A

Scale - 1:20

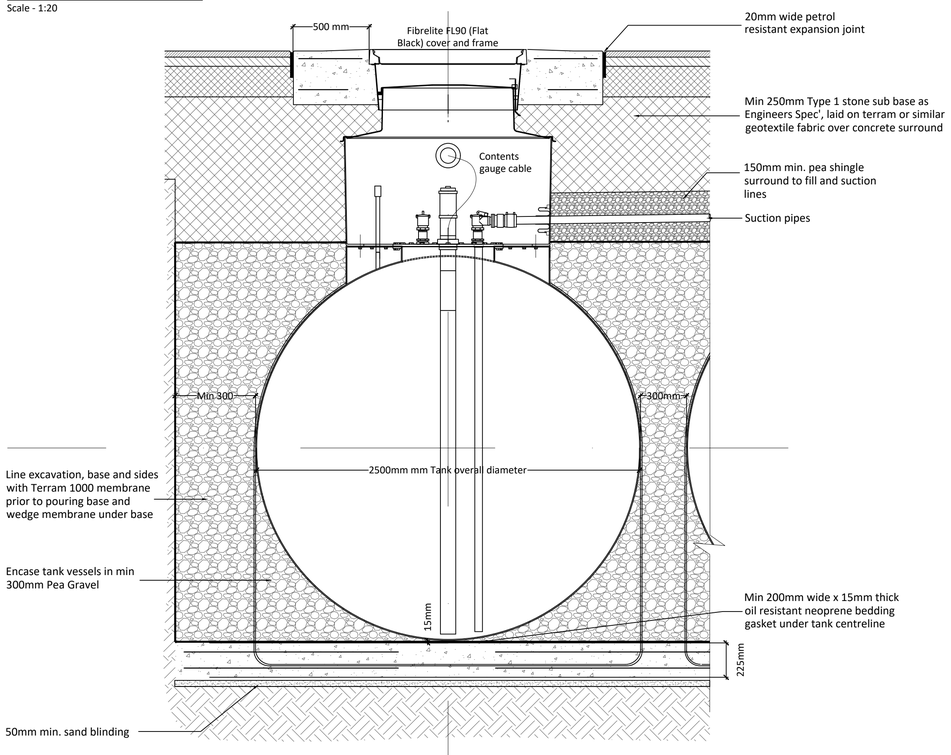

TANK SECTION B-B

Scale - 1:20

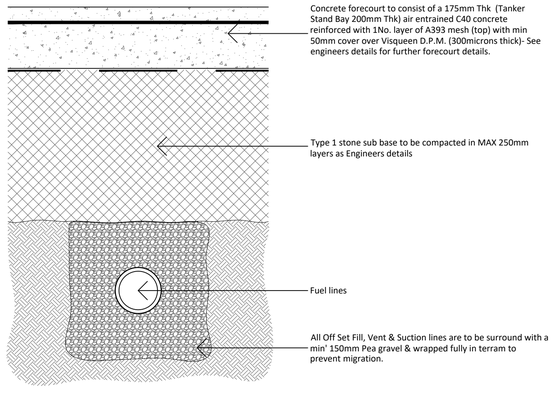

TYPICAL PIPEWORK ENCASEMENT DETAIL

Scale - 1:10

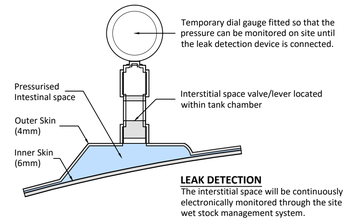

LEAK DETECTION
The interstitial space will be continuously electronically monitored through the site wet stock management system.

TYPICAL SECTION THROUGH TANK WALL

Scale - 1:5

0 0.25 0.5m

SCALE 1:5 - METRES

0 0.25 0.5 0.75 1

SCALE - 1:10 METRES

PLANNING

PROJECT
CORSHAM SERVICE STATION
101 Pickwick Road,Corsham
Wiltshire, SN13 9DA

TITLE
TYPICAL TANK DETAILS

CLIENT
ACRION CONSULTING

JENNINGS DESIGN
8 Feast Field, Horsforth, Leeds, West Yorkshire, LS18 4TJ
www.jennings-design.com 01274 395422 office@jennings-design.com

Drawn:	Check:	Scale:	Date:
CJW	JHJ	As Denoted @ A1	Oct 2025

Plan Number:
251073 - PL - 01

0 0.5 1.0 1.5 2

SCALE - METRES 1:20