
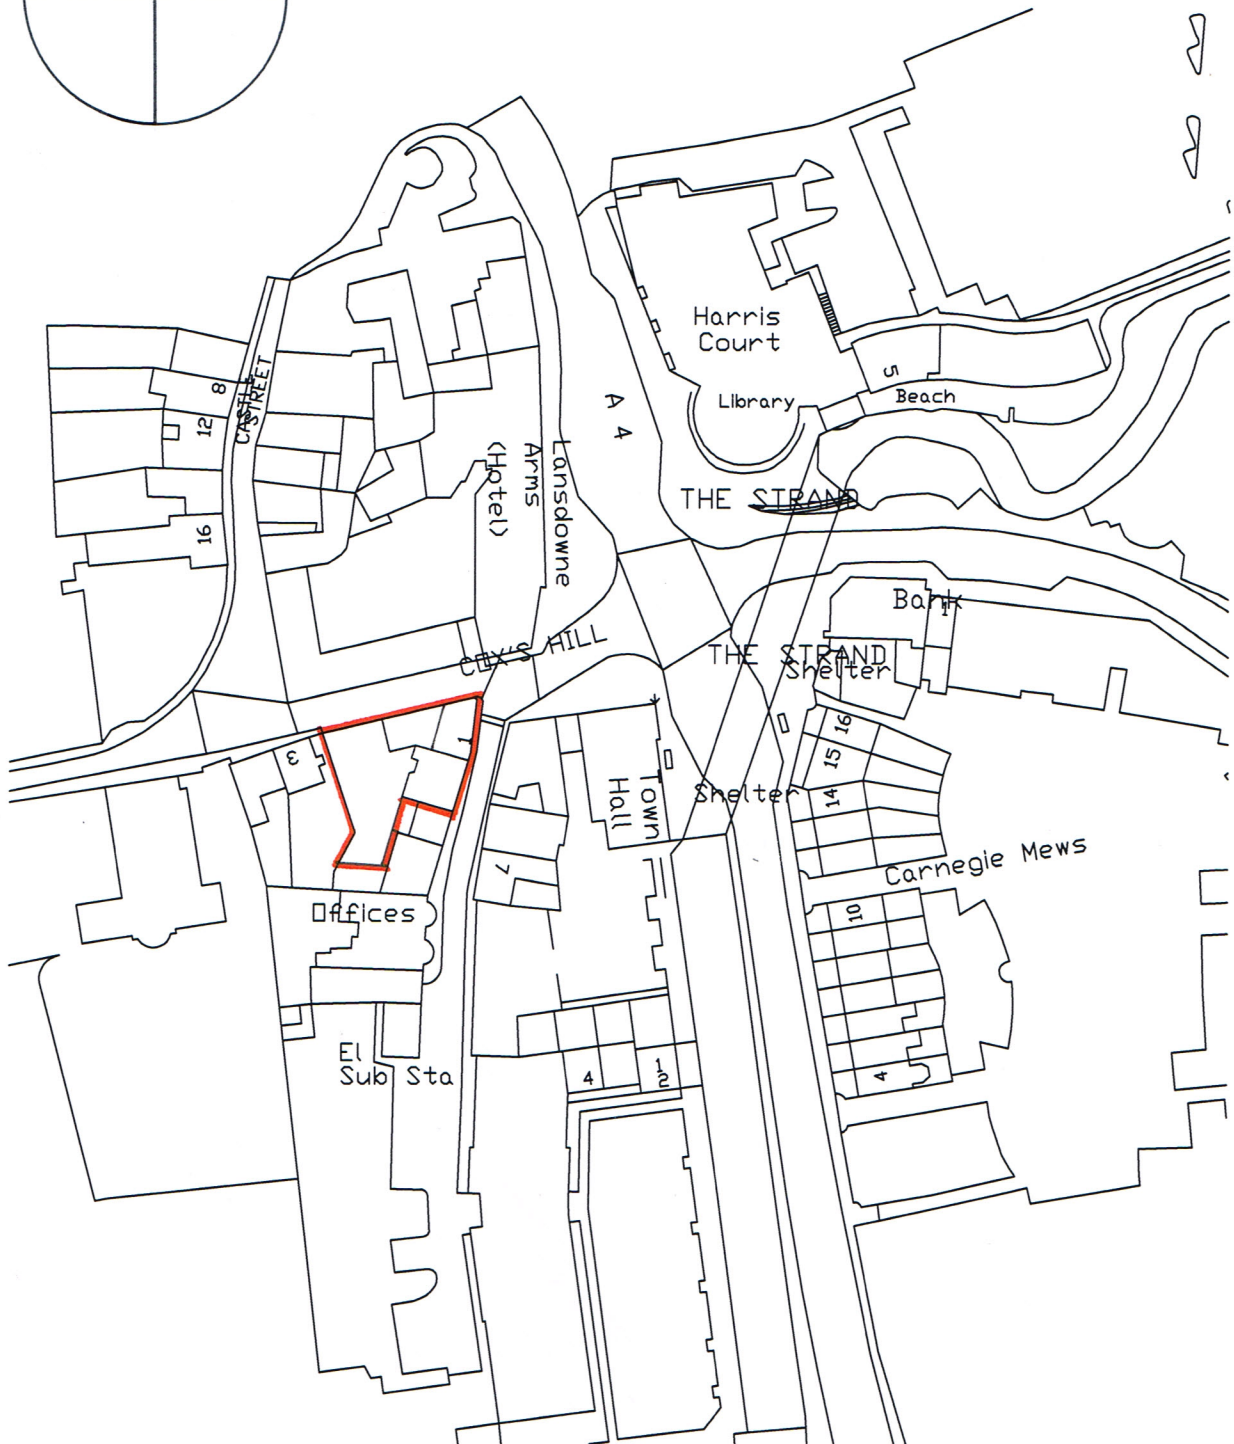


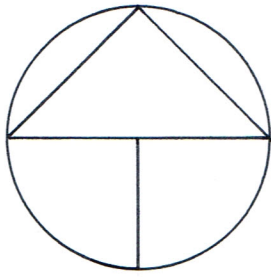

0 | | | | | 50M


ALEX OLIVER ASSOCIATES

Project Name: 1-3 PATFORD ST Project No: 14/13
Date: 06/15
Drawing title: LOCATION PLAN
Drawing No: PL001 Scale: 1:1250
AT A4