


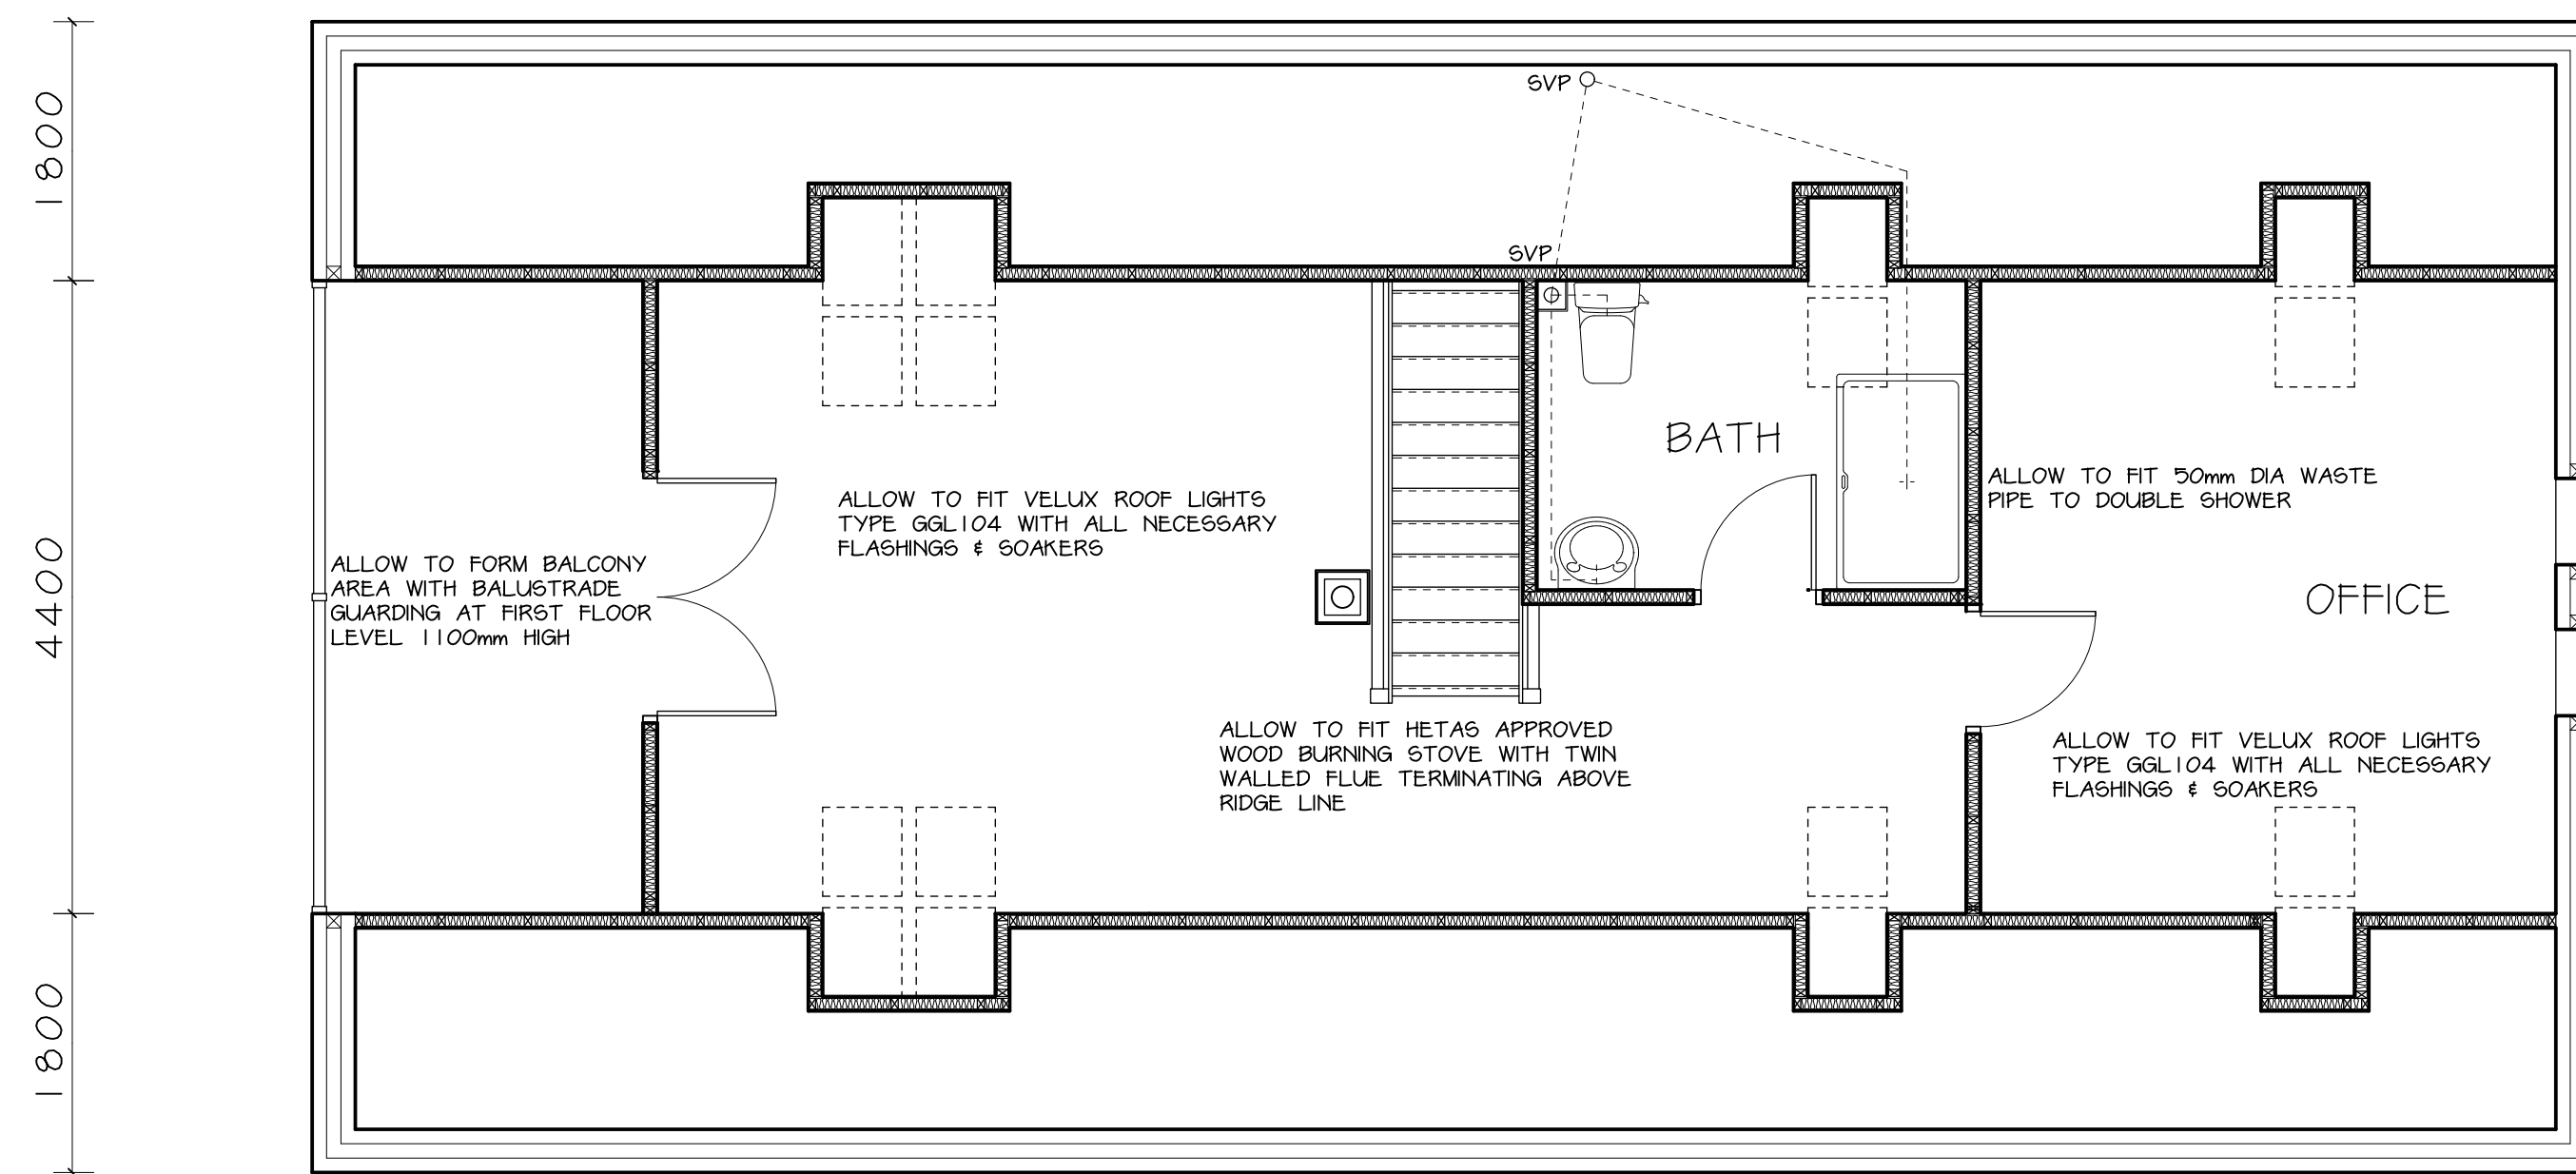


3550 100 5650 2700 1700
550 550 550 550

PROPOSED FIRST FLOOR LAYOUT

15900


2400 1750 3334 932 1496 875 1938 1750 1425

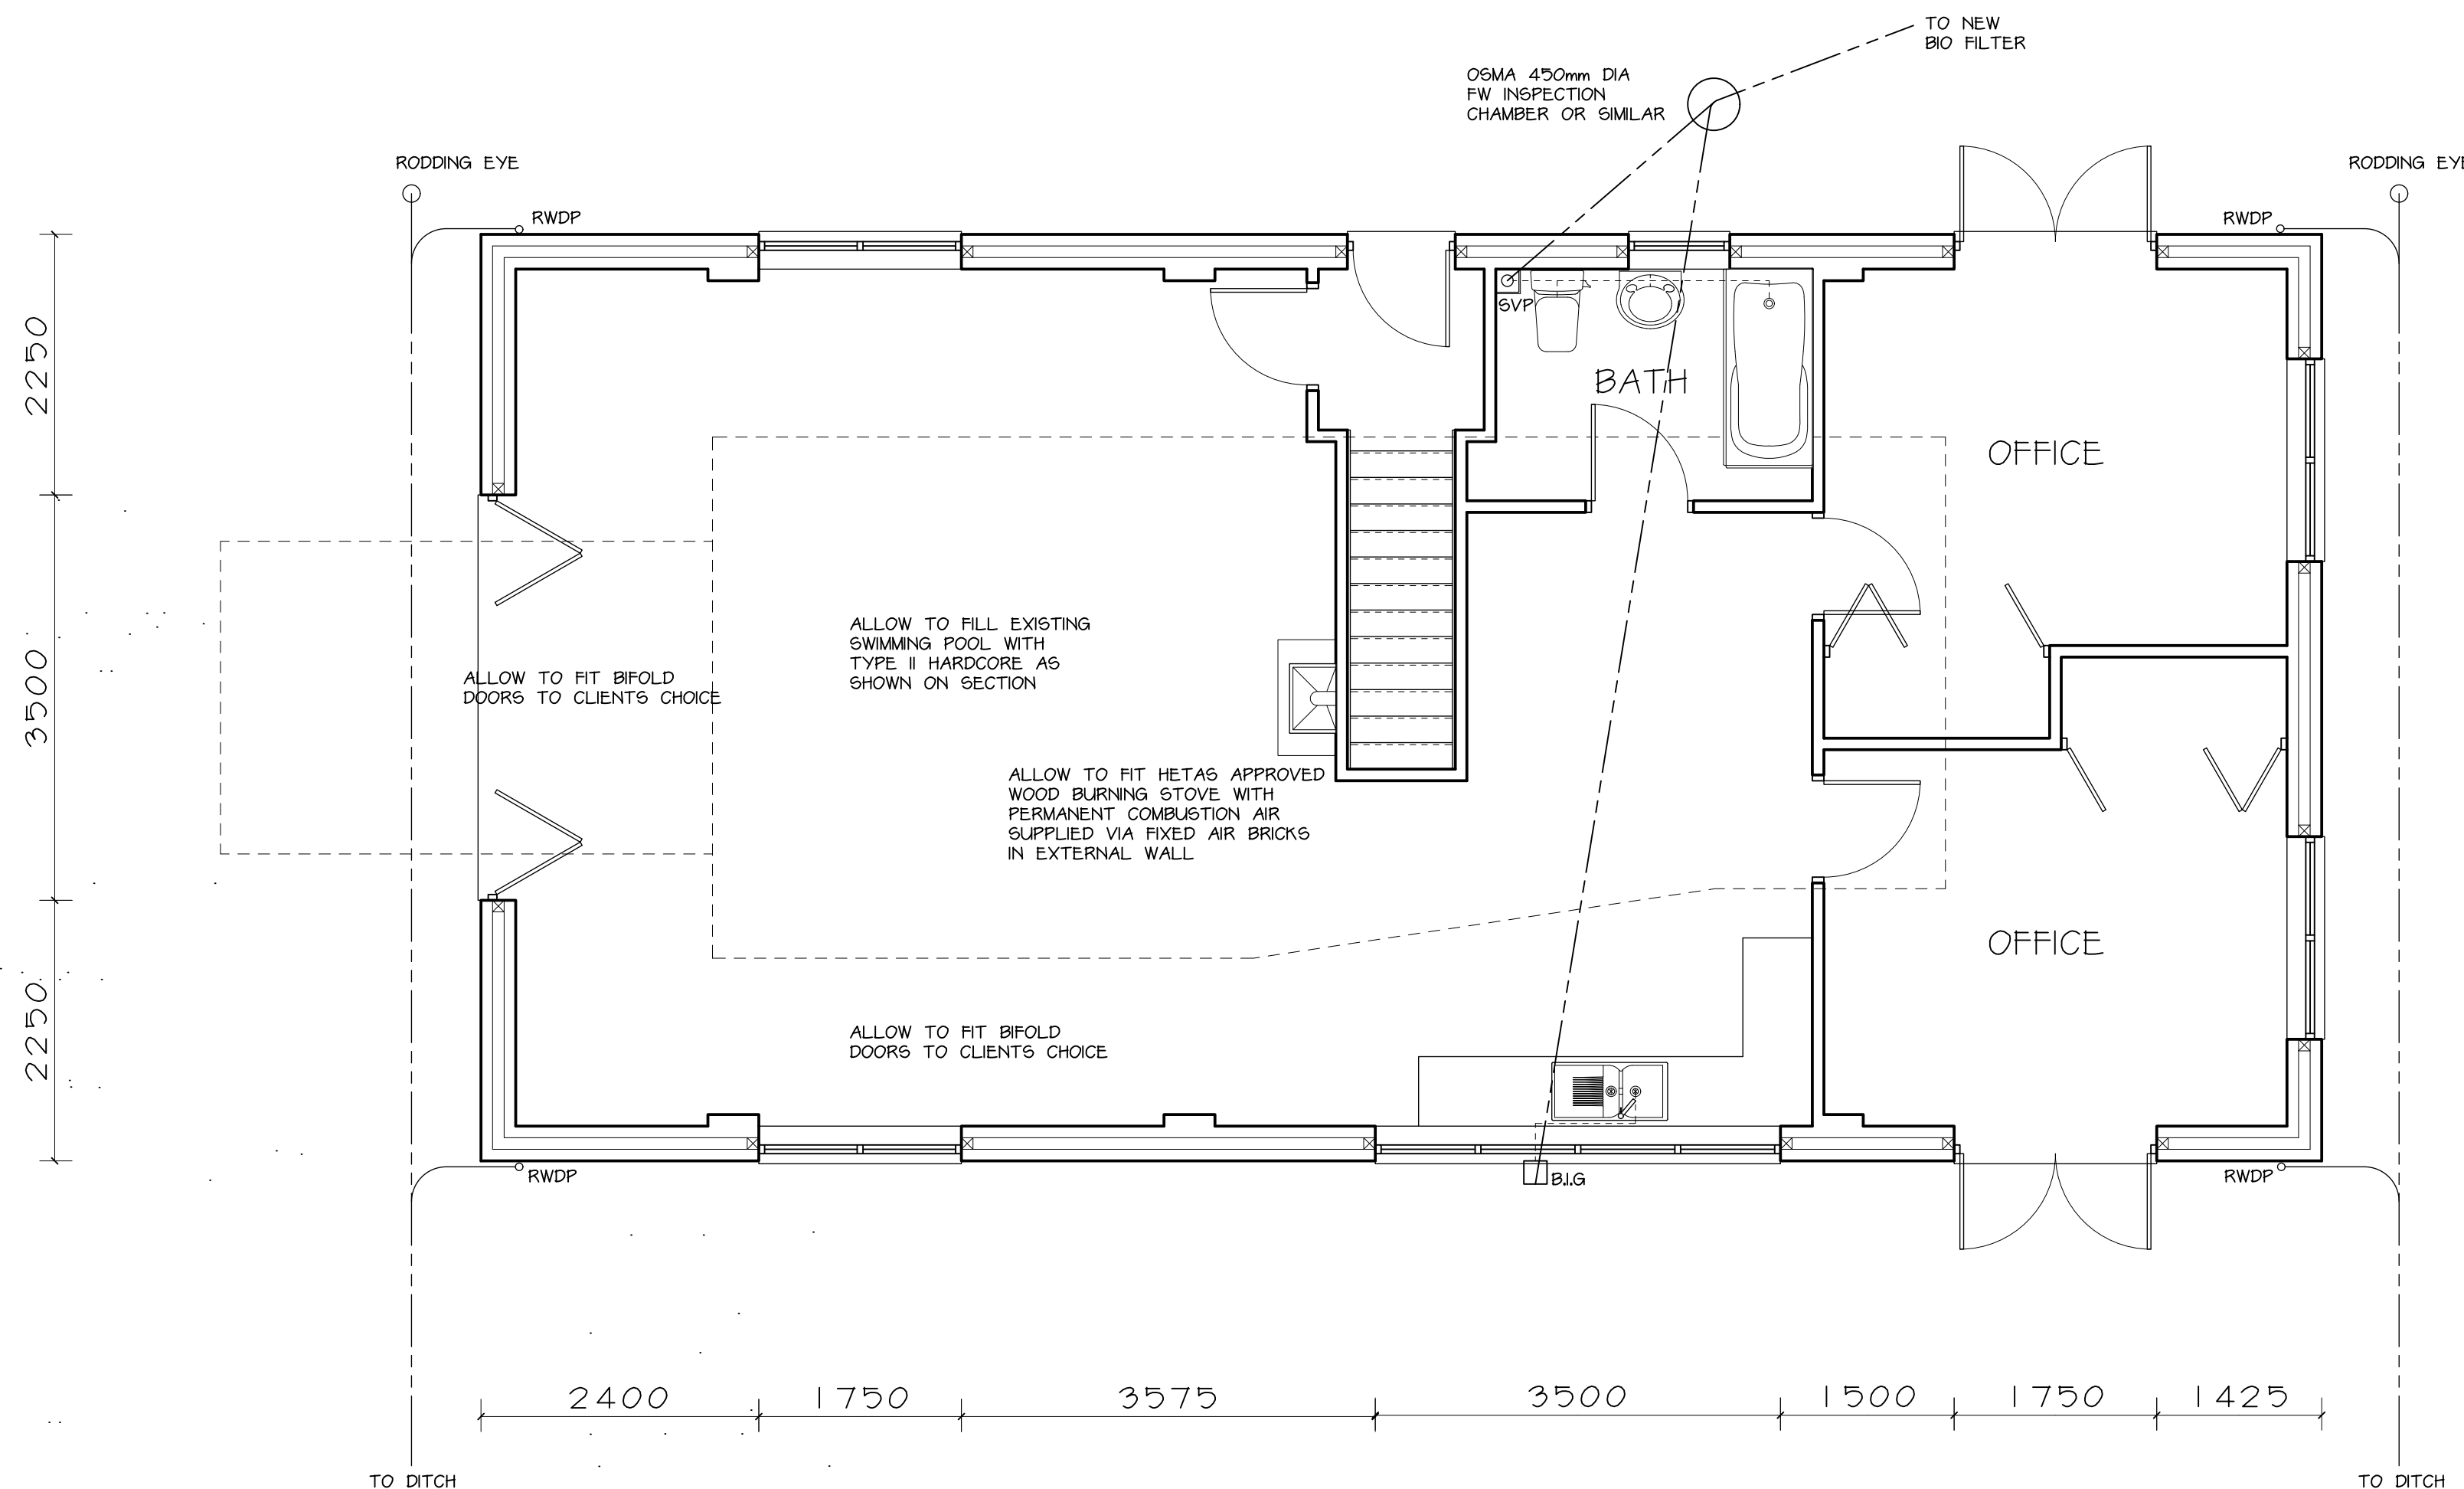

2400 1750 3575 3500 1500 1750 1425

PROPOSED GROUND FLOOR LAYOUT

NOTES

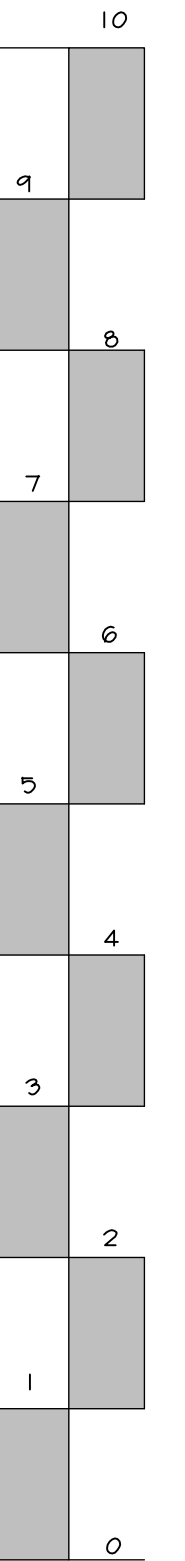

SCALE 1:50

Rev.	Date	Description	By	Chk	App
------	------	-------------	----	-----	-----

Client/Project					
MR & MRS OLIVER					

Drawing Title					
PROPOSED SWIMMING POOL ENCLOSURE & OFFICE AT FAIRVIEW SUNDAYS HILL					

Designed	Drawn	Date	Scale
SK	SK	21 JAN 14	1:50,
CAD Reference			Size
			A1

Stephen Kingshott M. B. Eng					
-----------------------------	--	--	--	--	--

Stephen Kingshott Building Consultancy Ltd 21 Greenway Avenue Crusierham Wiltshire SN15 1AH Tel/Fax: 01249 444822					
---	--	--	--	--	--

DRAWING NUMBER	REVISION
0026/13/B	