


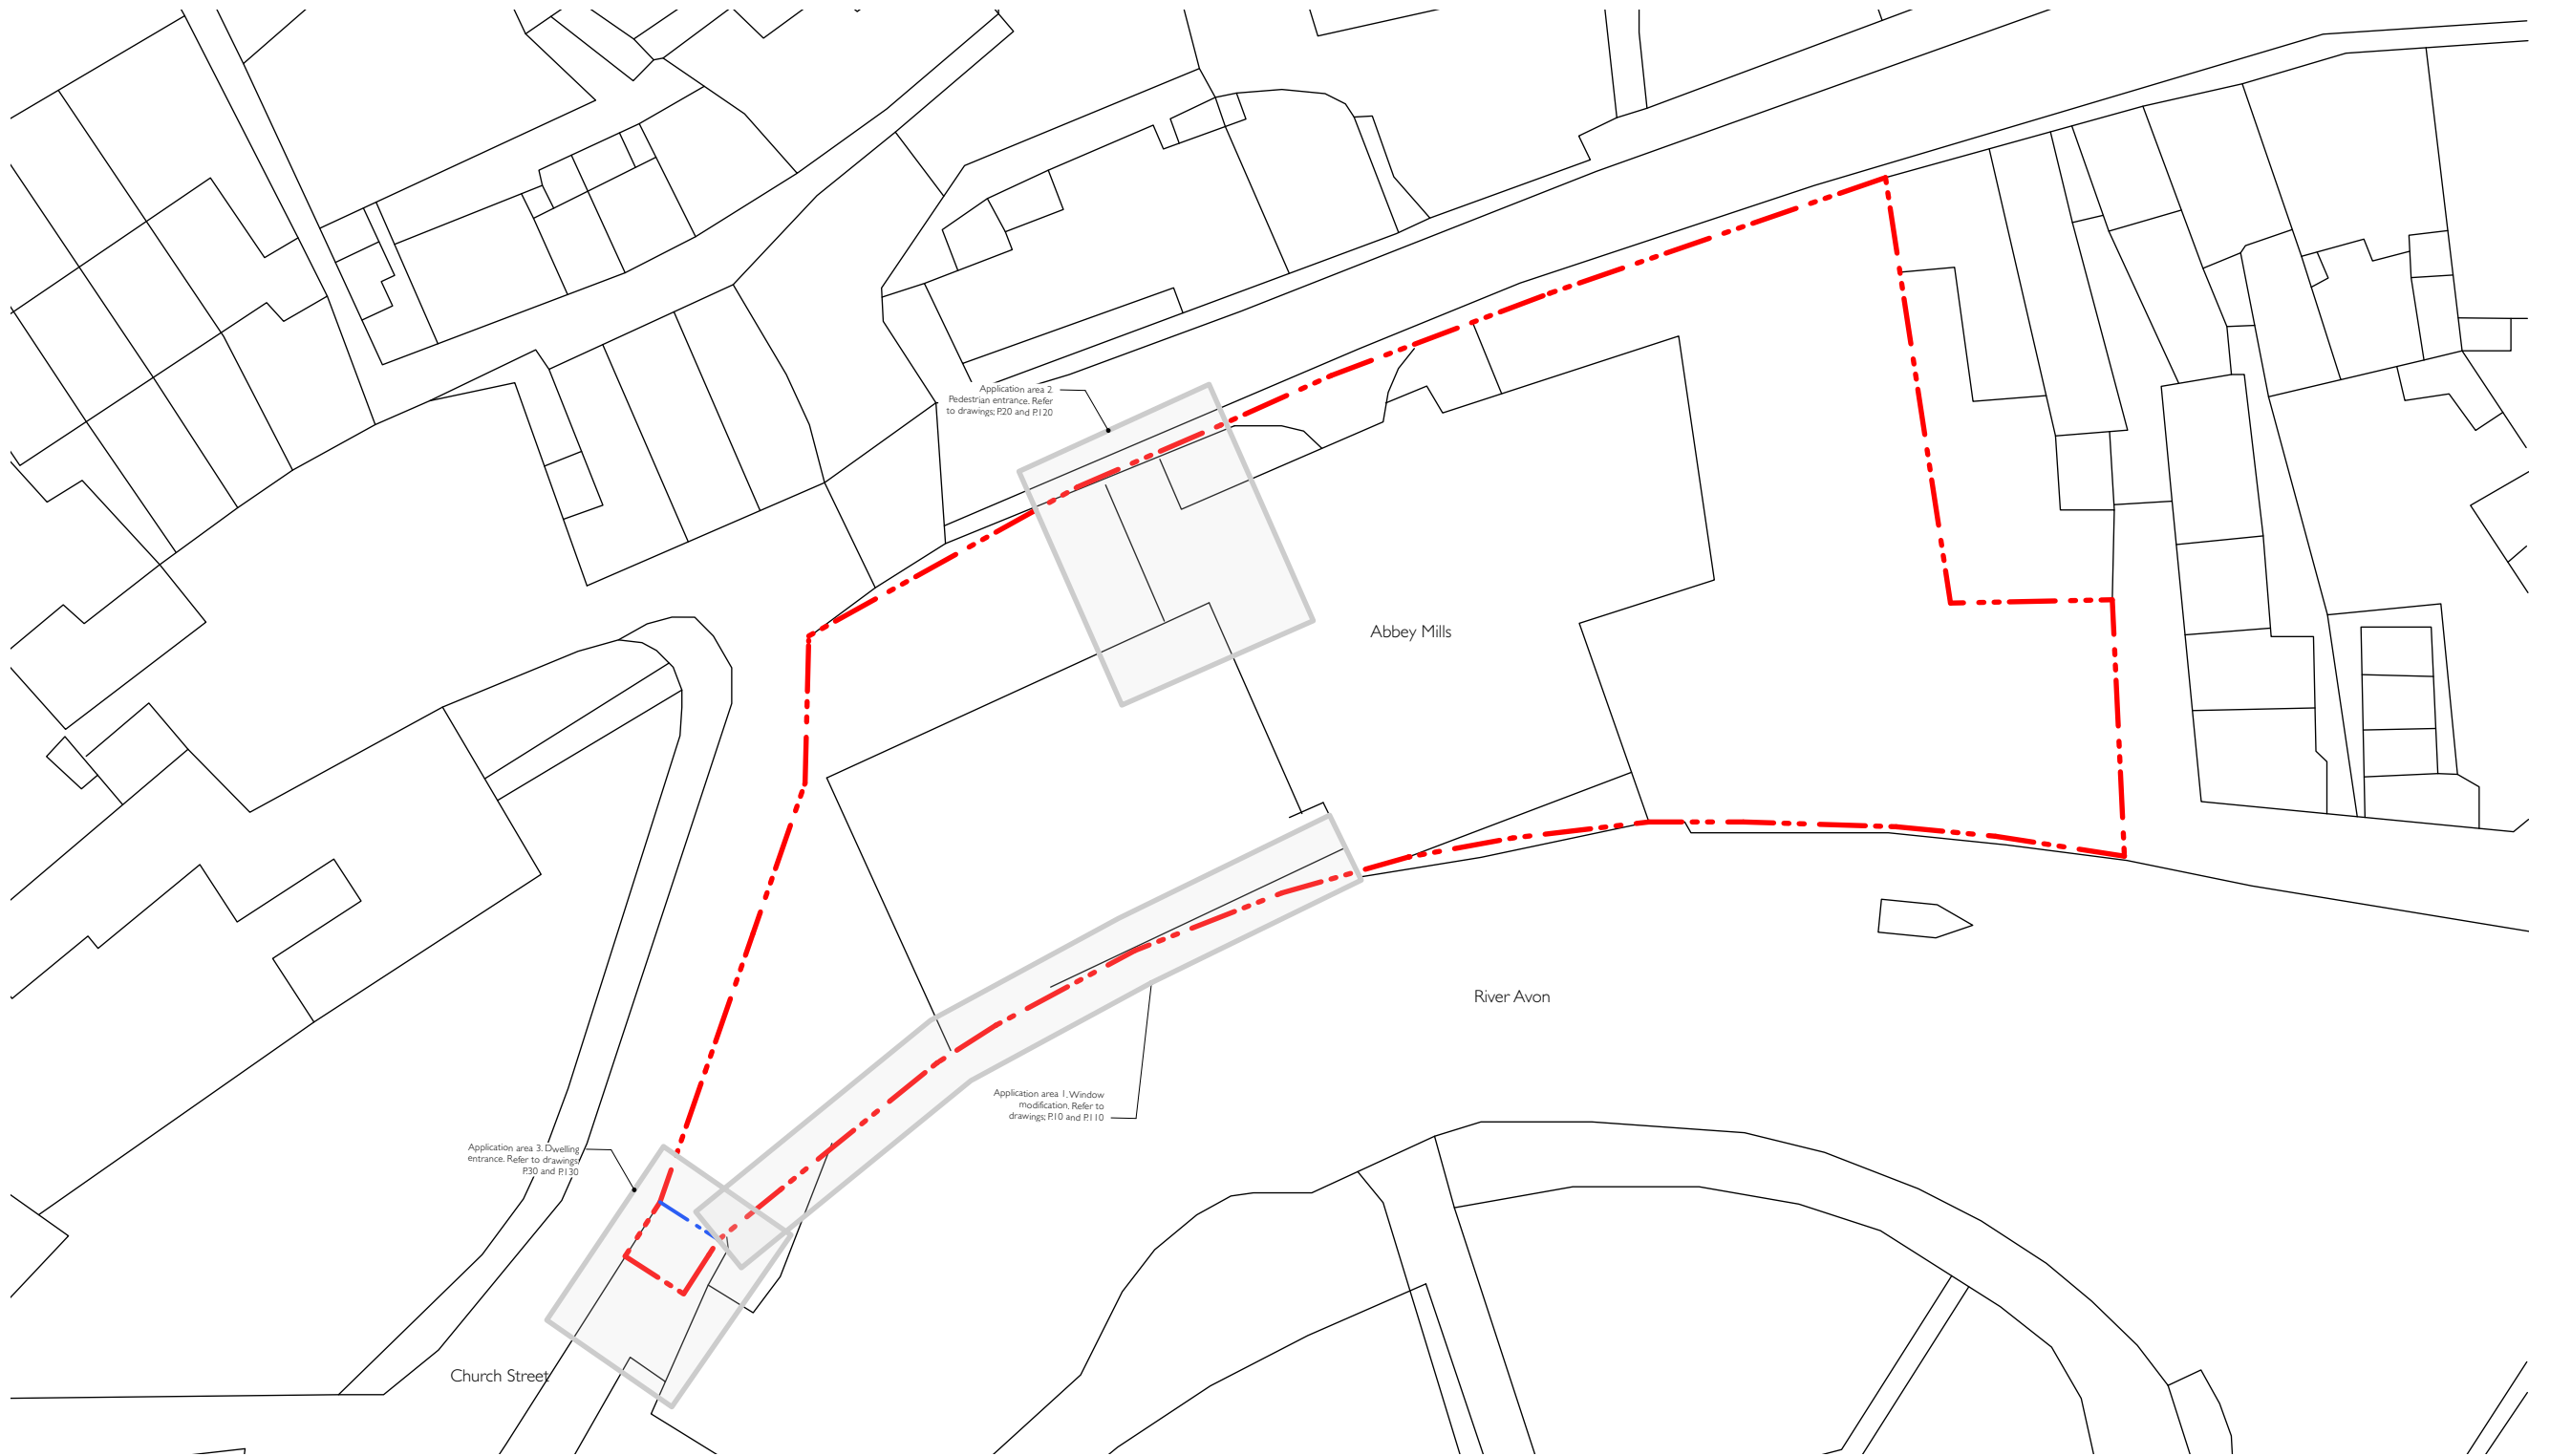

DO NOT SCALE OF THIS DRAWING FOR CONSTRUCTION PURPOSES

All dimensions in millimetres. All dimensions and conditions are to be checked on site prior to preparing drawings or commencing work. Any discrepancies within these drawings are to be reported to the architect. Any variation or supplementary drawings are to be approved by the architect. **Drawing not suitable for construction use.**

The design of these flood defence design features is by others. Planning drawings here convey others design. OSD take no liability.

0

5

10

15

20

25m

N

REV	DATE	DESCRIPTION
PI	25/9/18	ISSUED FOR PLANNING ONLY
STATUS		PLANNING

OSD

T: 07774096388. E: osadlerdesign@outlook.com

XXXX.P.002

Existing Site Plan

ABBEY MILL

SHEET	A3	SCALE	1:500
-------	----	-------	-------