


SCALEBAR 1:1250

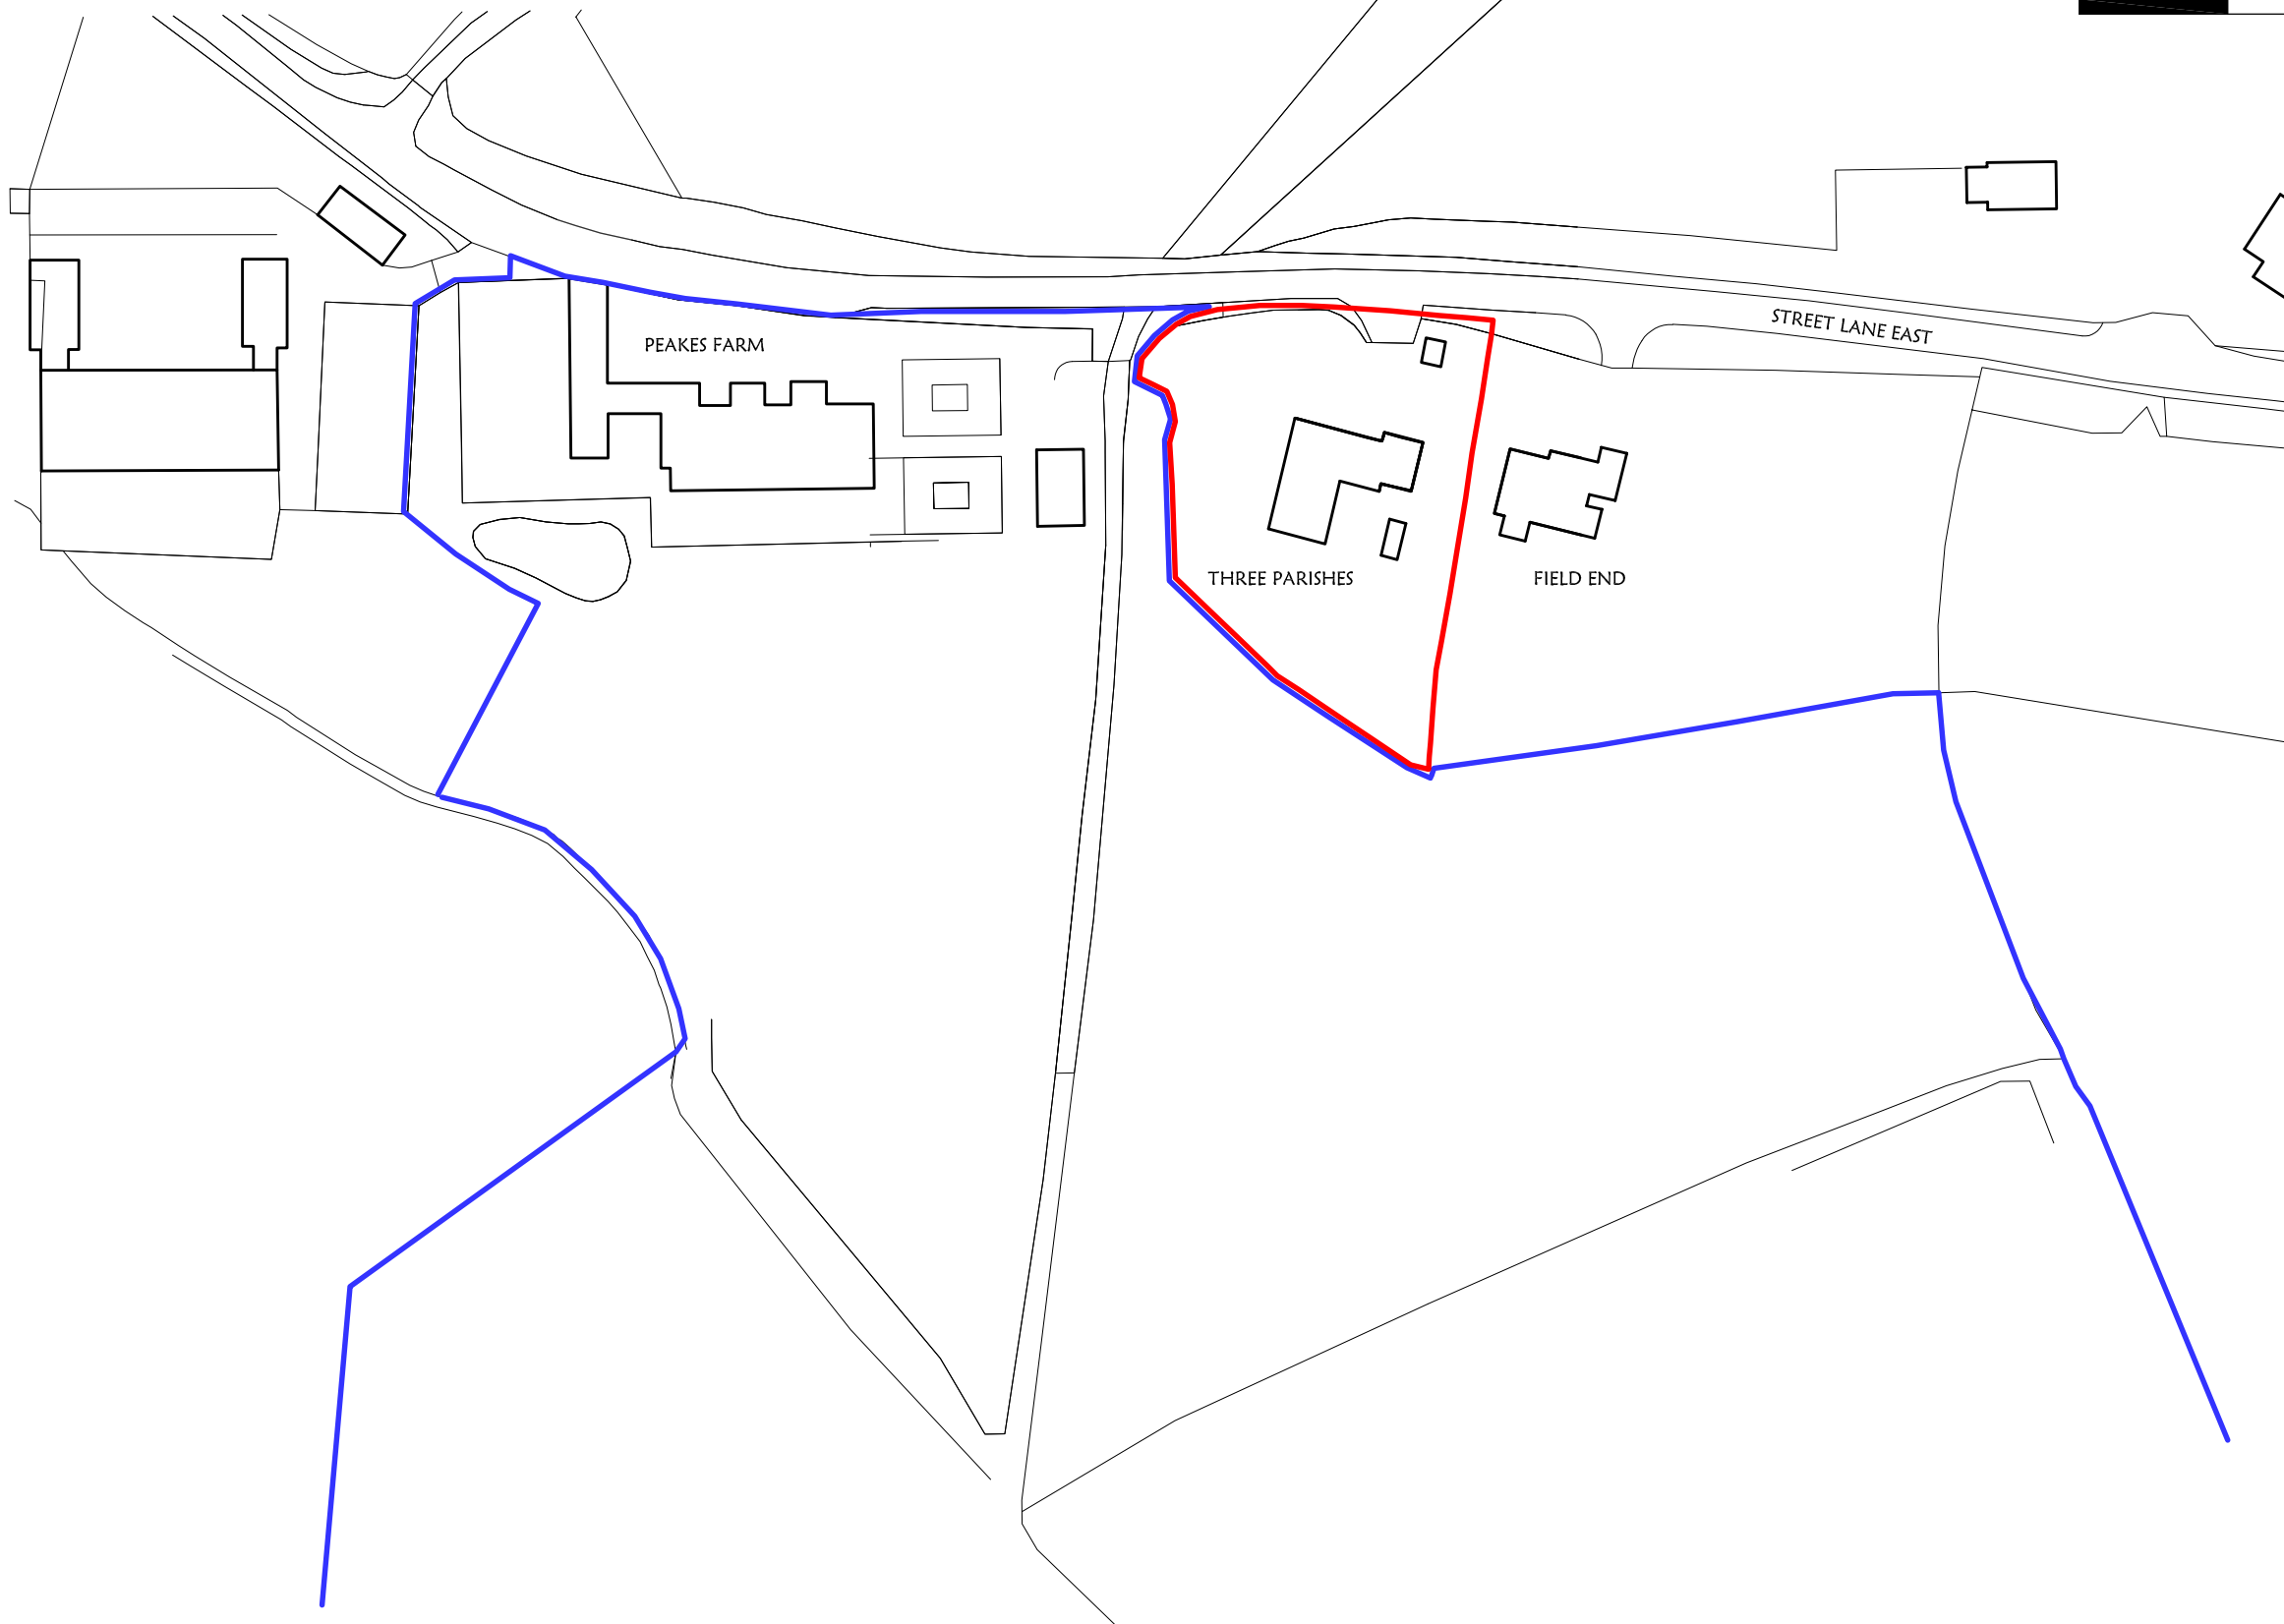

Project:

THREE PARISHES
SEMLEY

Drawing Title:

LOCATION PLAN

Client:

MR AND MRS WOOD

Singleton Design

32 Castle Street, Newtown
Tisbury, Wiltshire, SP3 6SN

Tel. 01747 445045
e: singleton.design@btinternet.com

Scale: 1:1250 @ A3

Drg No: B946/01

Rev: