




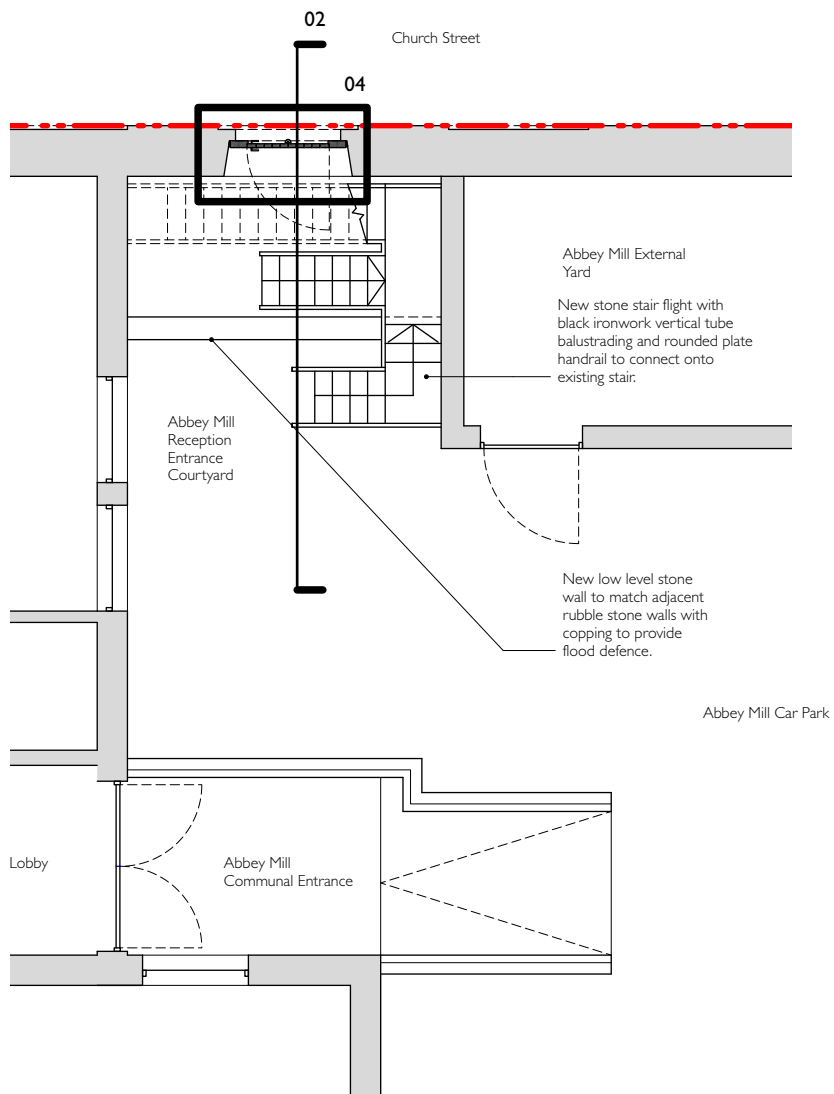


01 - Plan

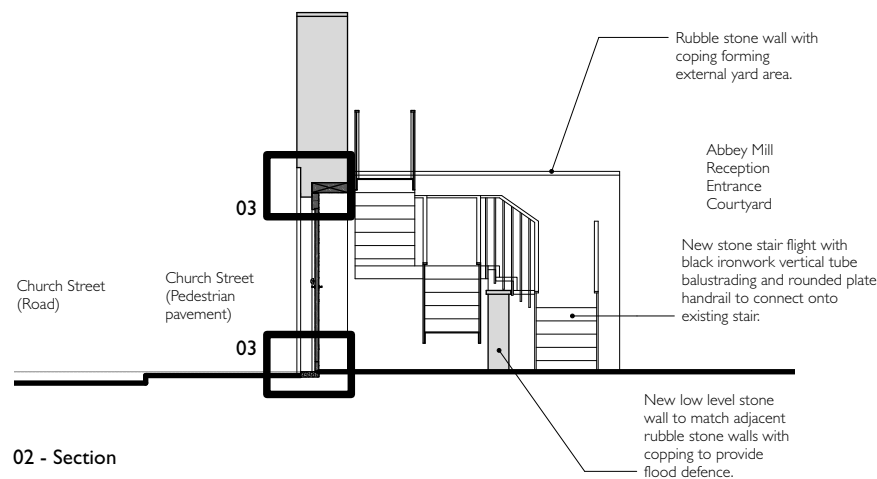


02 - Section

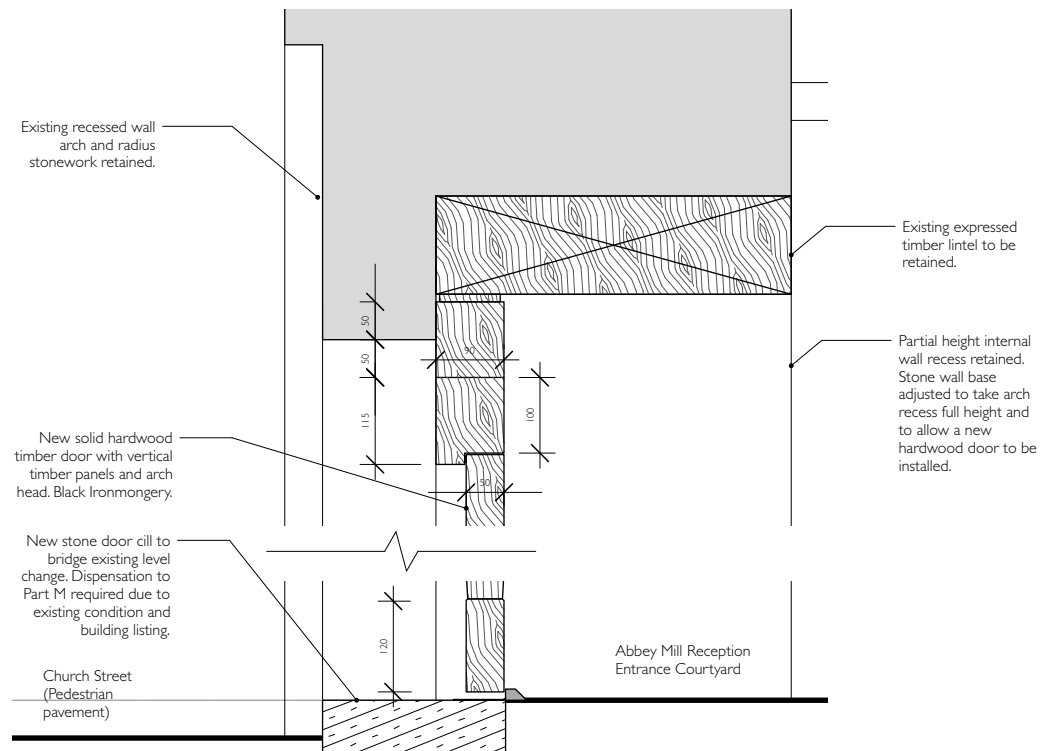

03- Detail Door Section

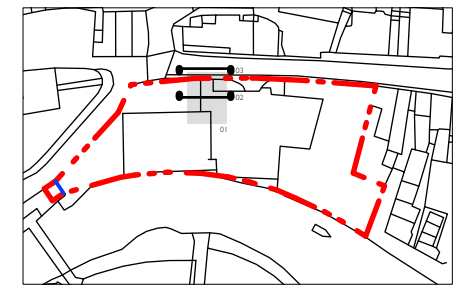

00 - Key

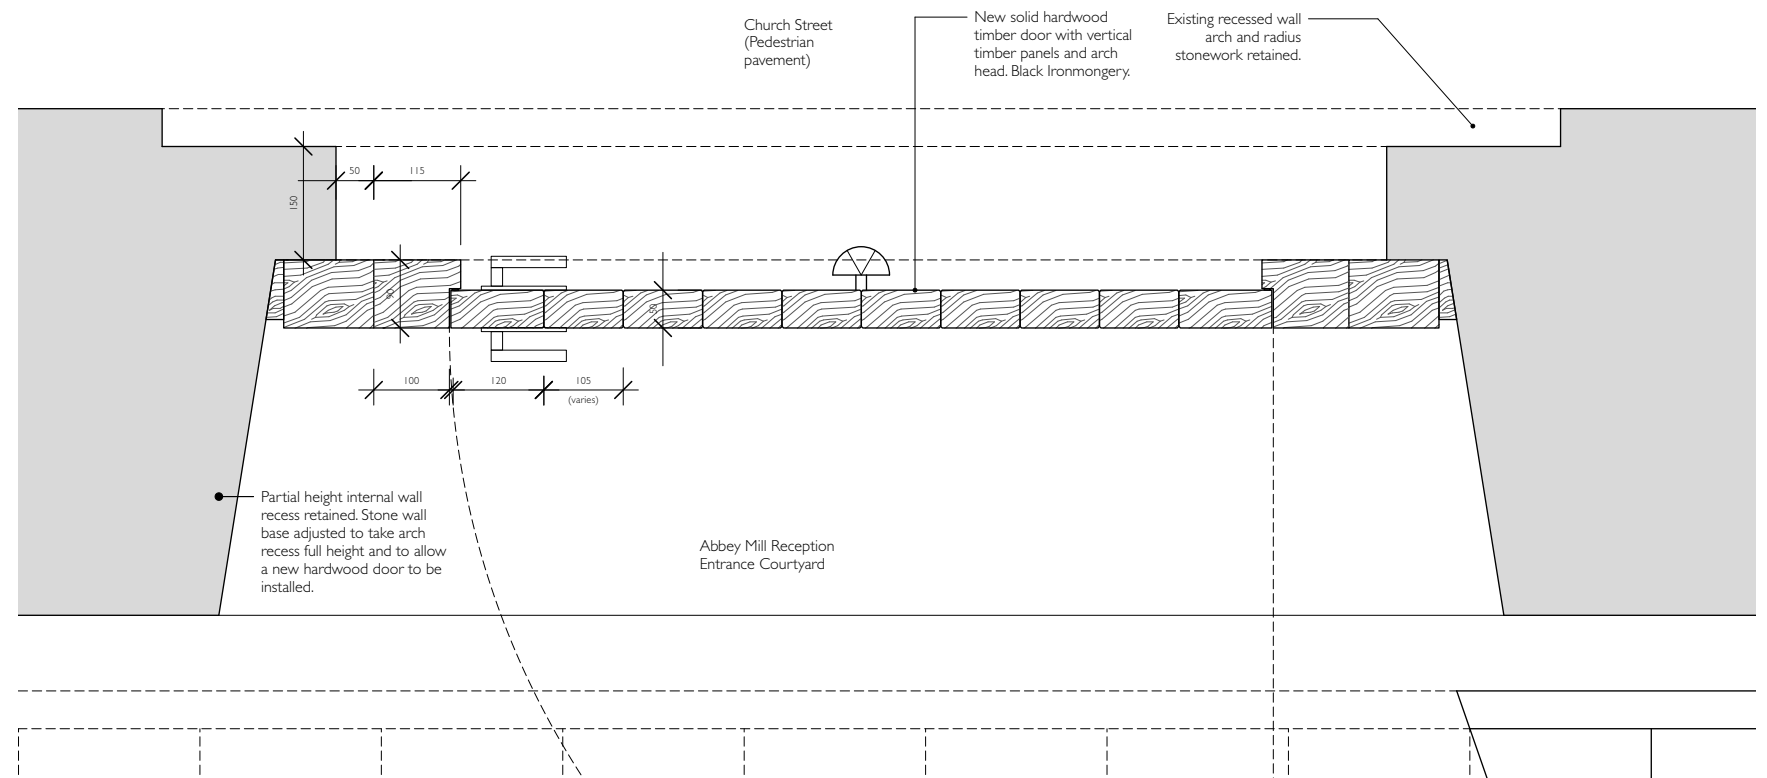

04 - Detail Plan

Note; The flood defence design and strategy is by others. OSD take no liability	DO NOT SCALE OF THIS DRAWING FOR CONSTRUCTION PURPOSES All dimensions in millimetres. All dimensions and conditions are to be checked on site prior to preparing drawings or commencing work. Any discrepancies within these drawings are to be reported to the architect. Any variation or supplementary drawings are to be approved by the architect. Drawing not suitable for construction use. The design of these flood defence design features is by others. Planning drawings here convey others design. OSD take no liability. 00.10.20.30.40.5m N	<table><tr><td>REV</td><td>DATE</td><td>DESCRIPTION</td></tr><tr><td>PI</td><td>25/9/18</td><td>ISSUED FOR PLANNING ONLY</td></tr><tr><td colspan="2">STATUS</td><td>PLANNING</td></tr></table>	REV	DATE	DESCRIPTION	PI	25/9/18	ISSUED FOR PLANNING ONLY	STATUS		PLANNING	OSD T: 07774096388. E: osadlerdesign@outlook.com XXXX.P.131 Flood Defence Entrance - Proposed ABBAY MILL SHEETA3 SCALE1:10
	REV	DATE	DESCRIPTION									
	PI	25/9/18	ISSUED FOR PLANNING ONLY									
STATUS		PLANNING										