


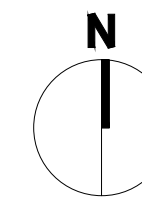


Key:

Extent of
proposed —
demolition




Figured dimensions only are to be used. All dimensions to be checked onsite. Differences between drawings and between drawings and specification or bills of quantities to be reported to the PRC Group.

© The copyright of the drawings and designs contained therein remains vested in the PRC Group

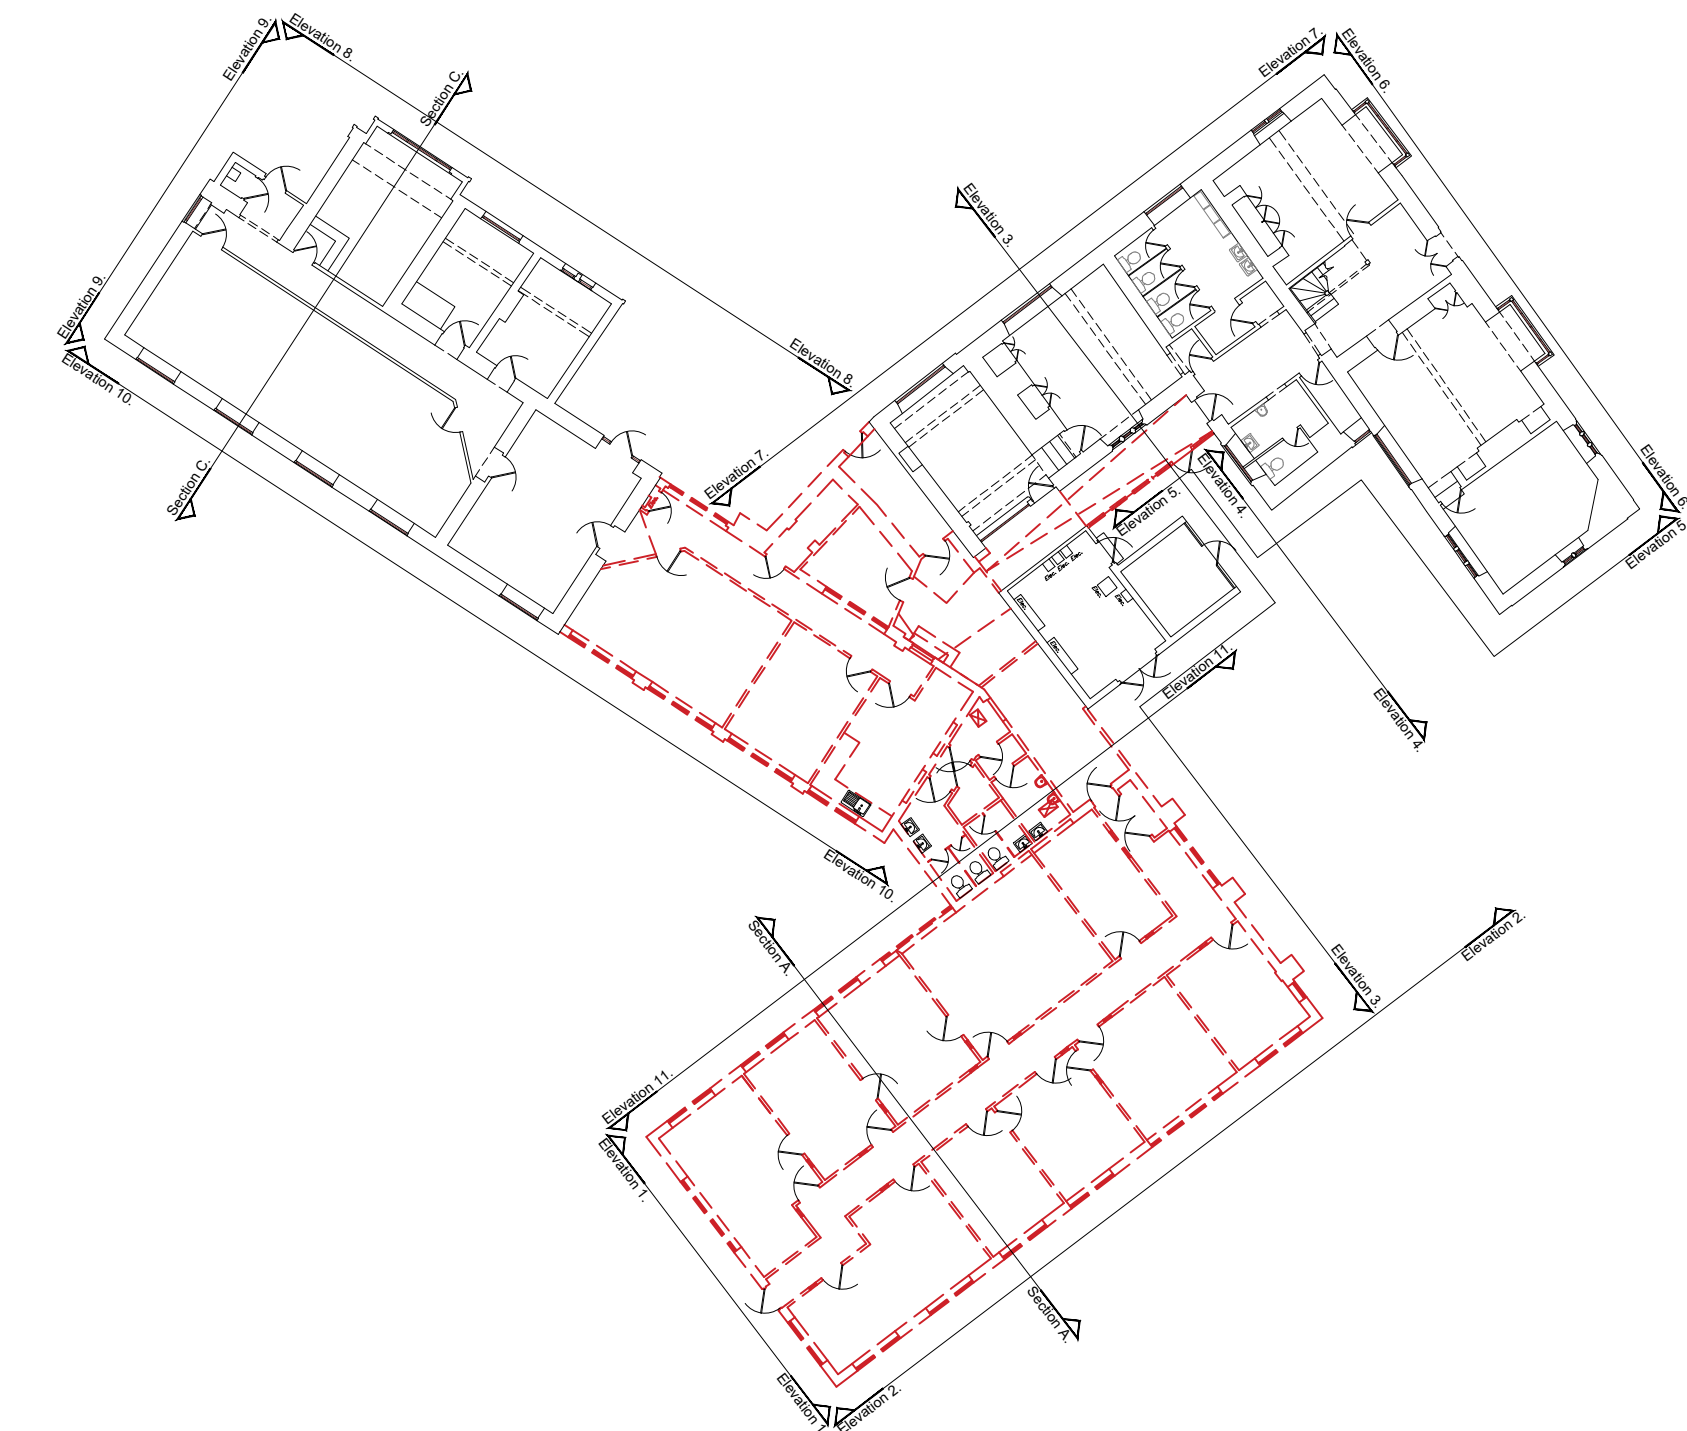

Datum: 75.00m.
Section C - C.

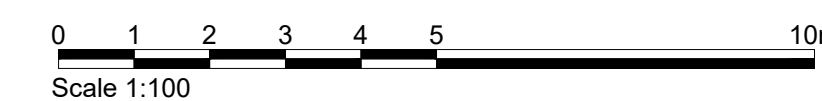

Client: **SREIT PROPERTY LIMITED**

Project **AVON HOUSE**

Drawing Title: DEMOLITION ELEVATIONS & SECTIONS
SHEET 2 OF 2

Job No: 11425 Project Stage: PL Status: I
First Issue Date: JAN 26 Scale: @A1 1:100 Lead/Checked: ME

Project	Originator	Zone	Level	Type	Role	Org. No:	Rev:
11425 - ME	- XX -	XX -	XX -	XX -	X -	PL014 -	XX

BIM File Name: *BIM File Number*