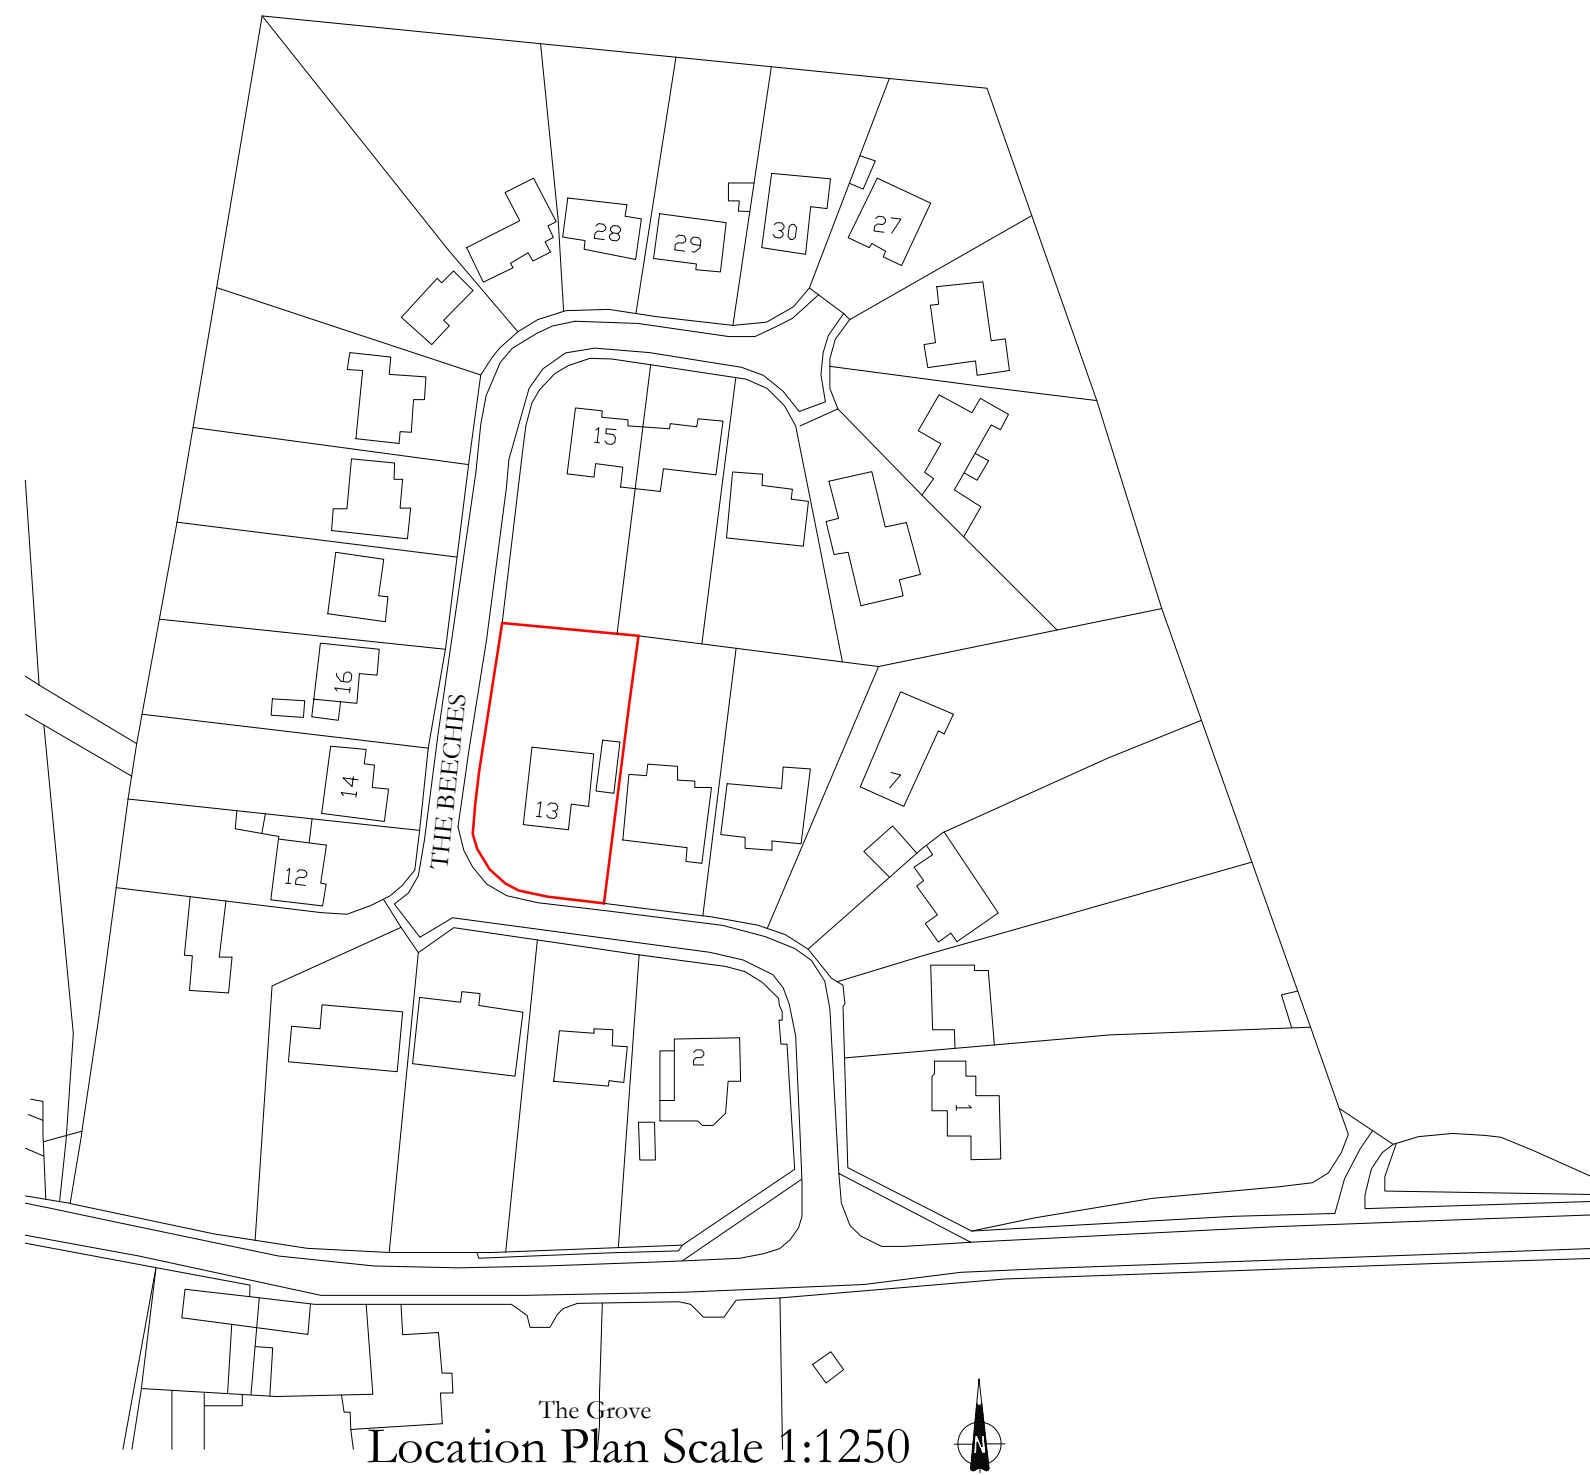
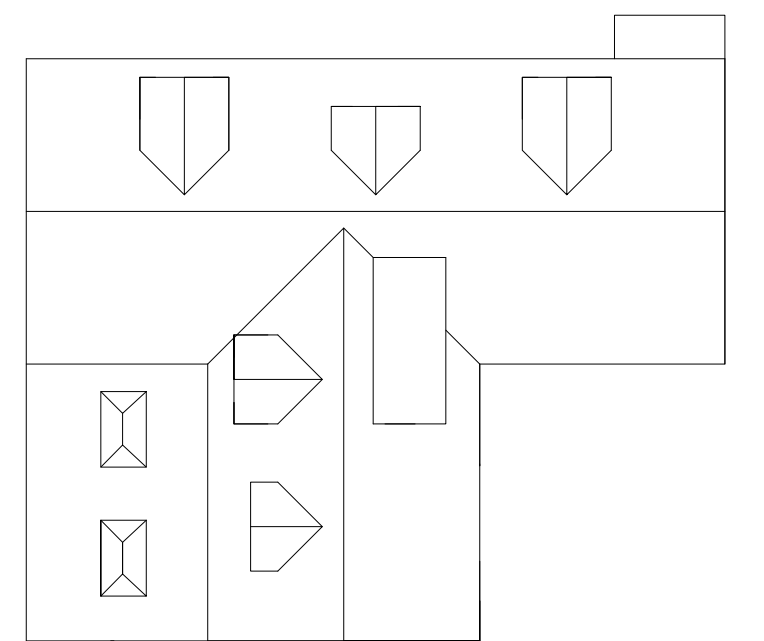
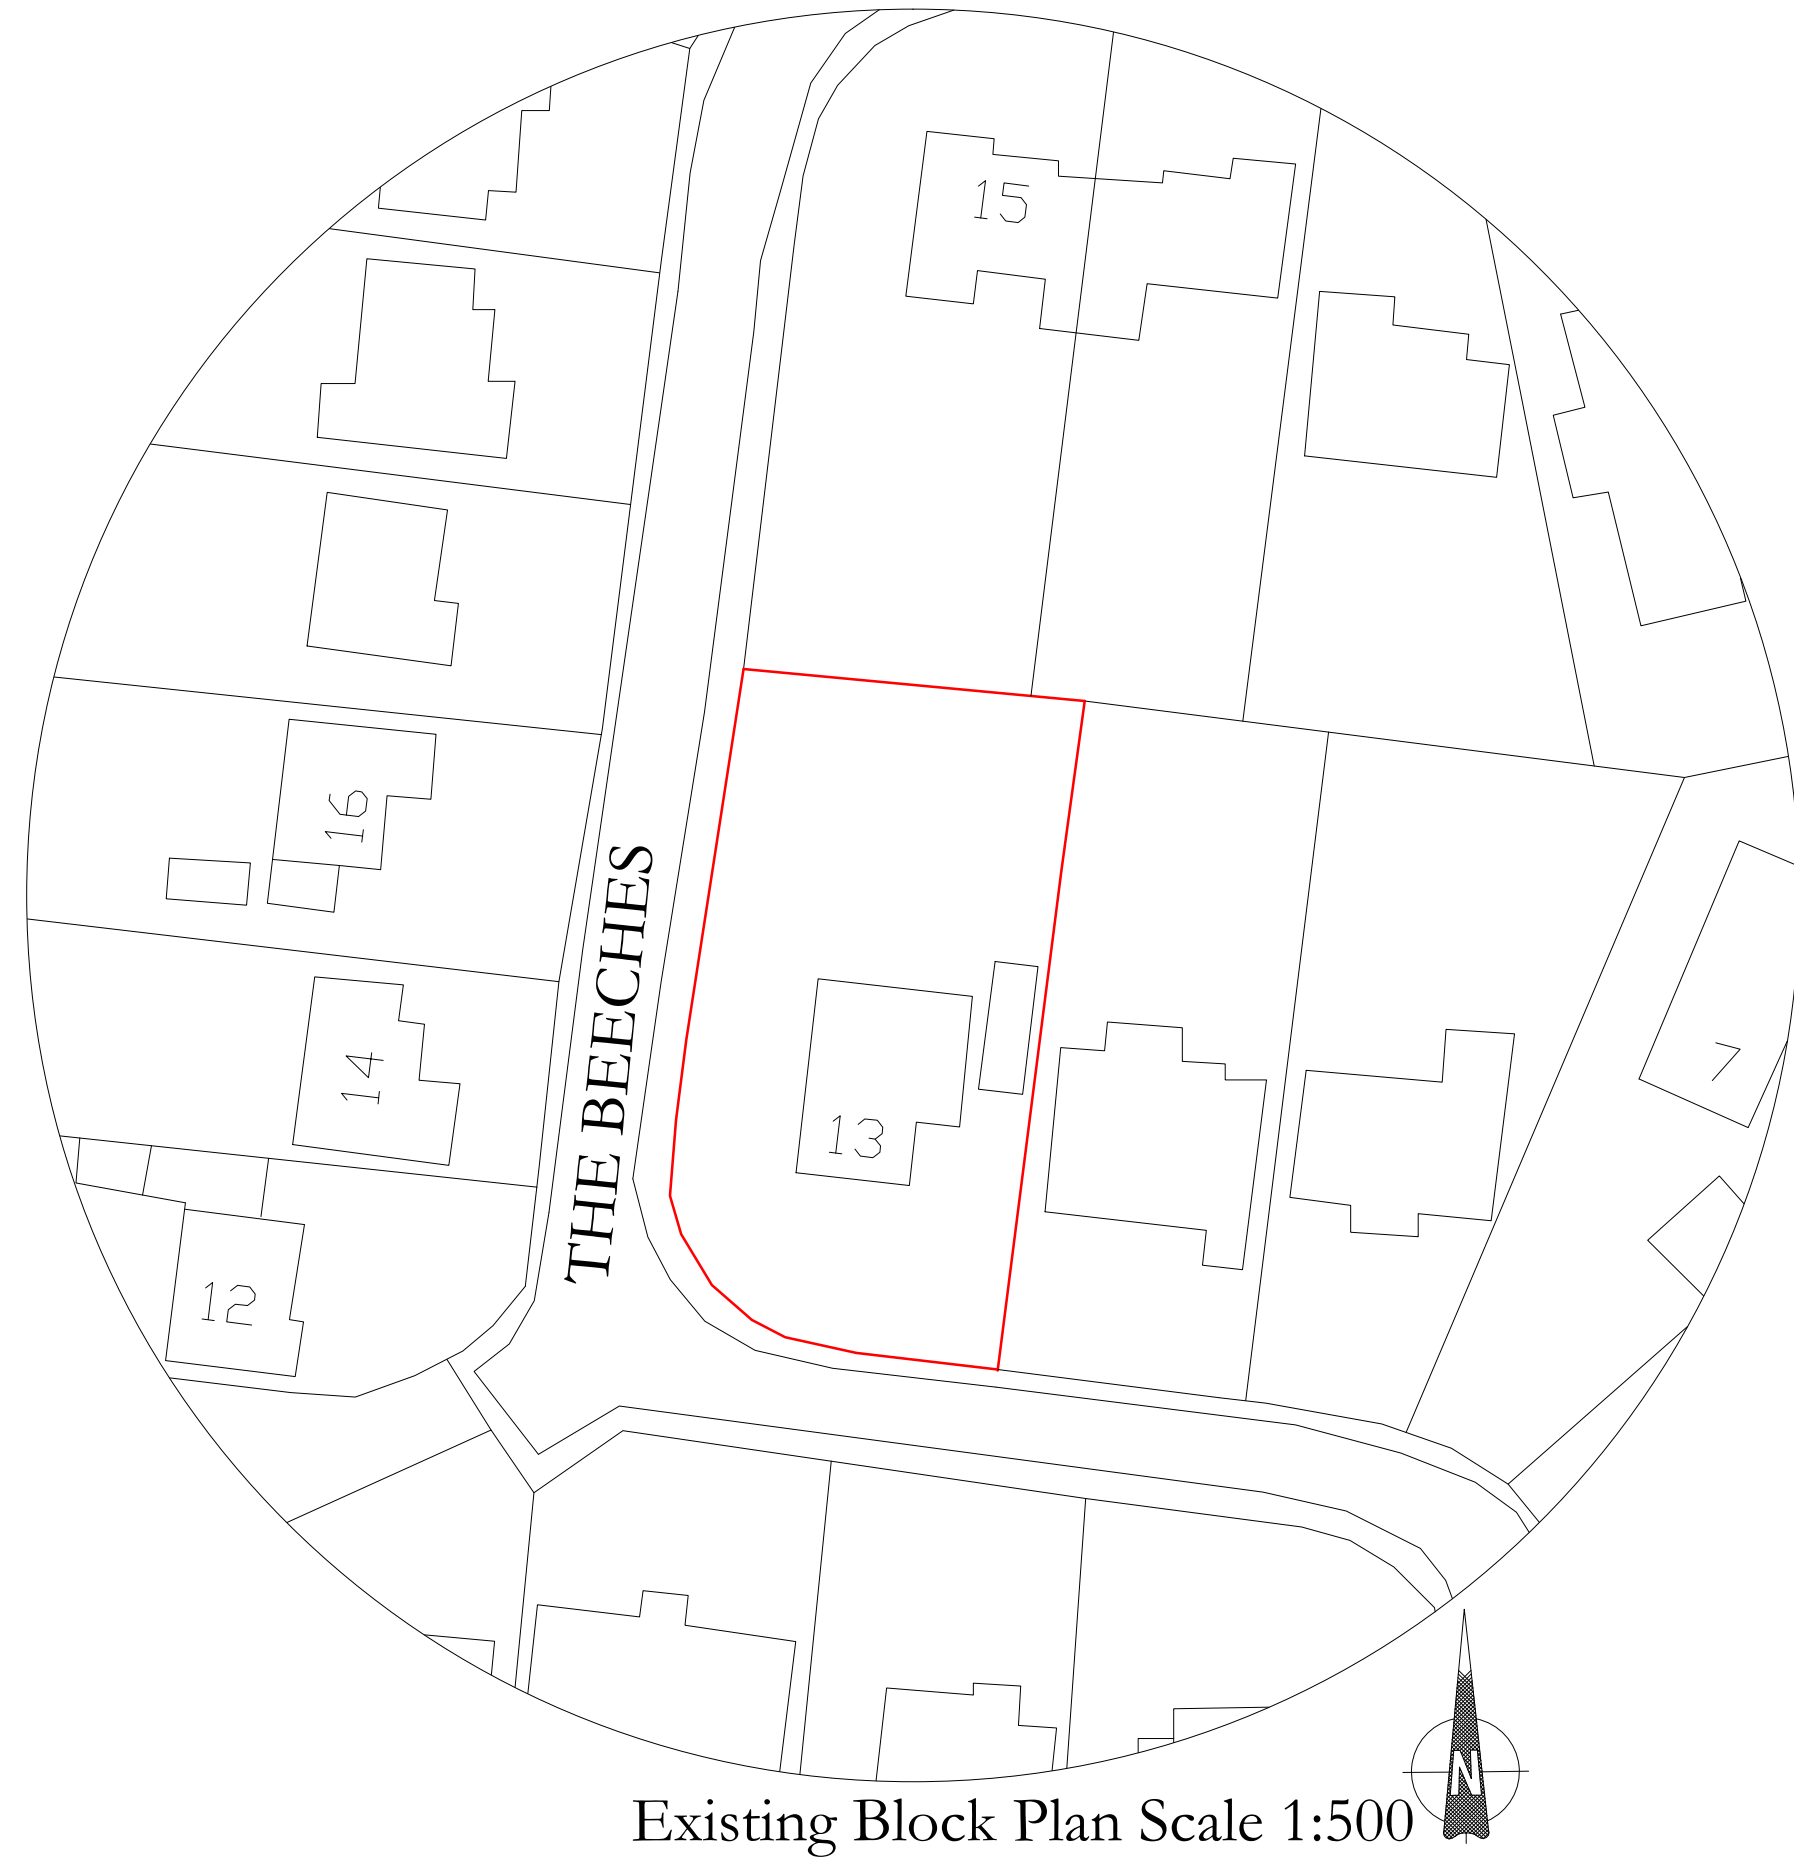
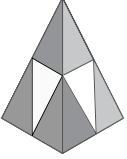


client	Mr and Mrs Dubey.		
SITE ADDRESS	13 The Beeches, Lydiard Millicent SN5 3LT.		
PROJECT	Proposed Redevelopment to include a single storey side extension rooms in loft.		
 RAND PLANNING CONSULTANCY LTD	Phil Rand Cherry Tree House Clardon lane Purton, Wiltshire SN5 4HN TEL 01793 771128		
	Drawn by Scales 1:500 1:100 1:50	Drawing No 02 Date 27nd Jan 2025	