




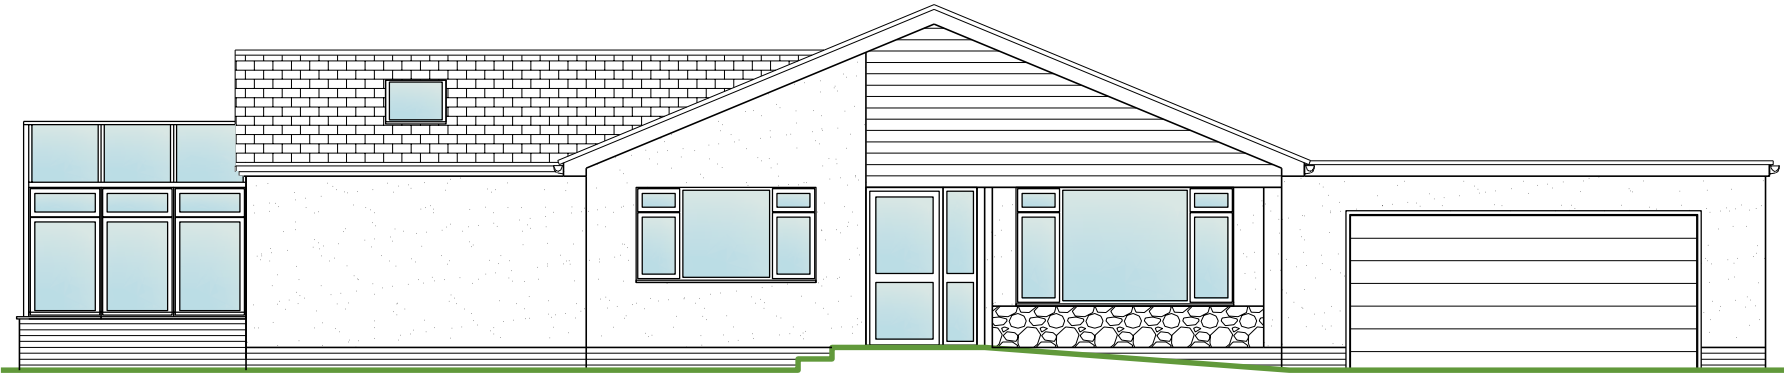


Proposed SE Elevation

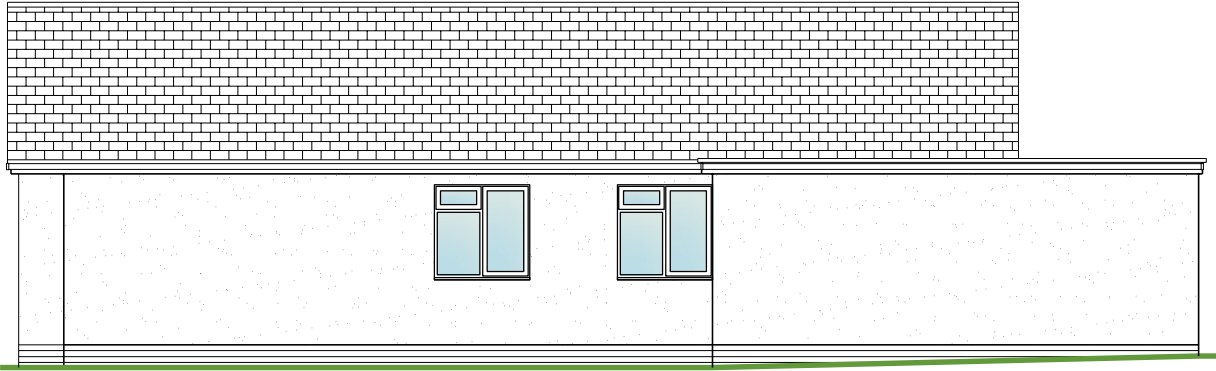


Proposed NE Elevation

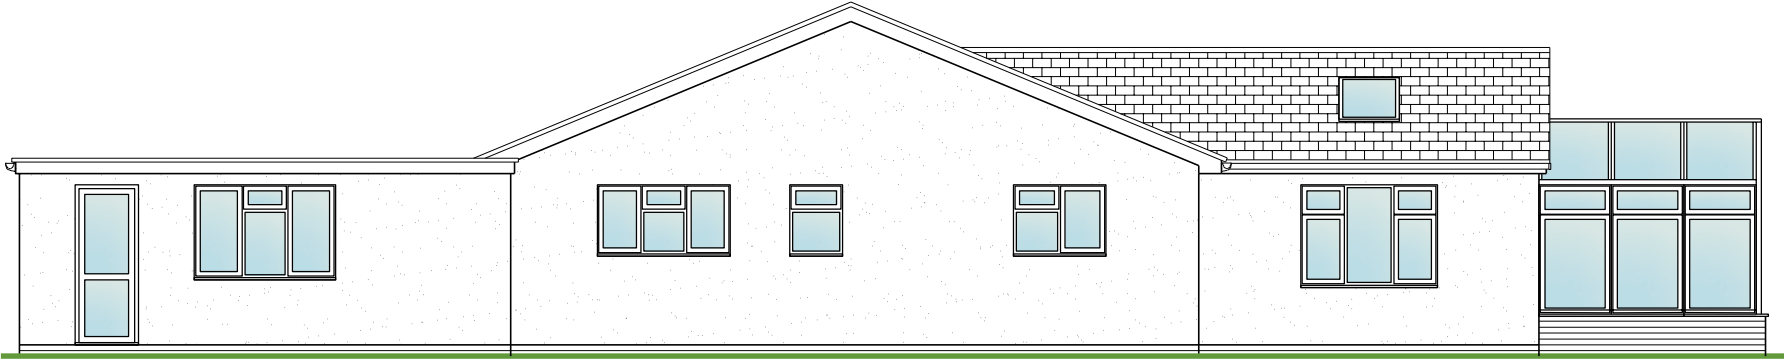

Proposed NW Elevation

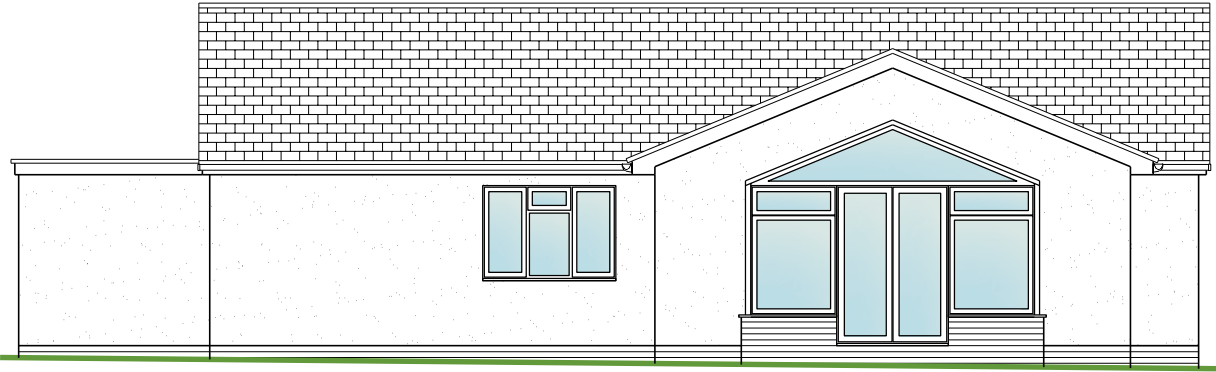

Proposed SW Elevation

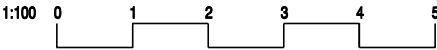

Rev	Description	Date

Client

Mr Fletcher, Rodings, Firs Road,
Alderbury, Salisbury, SP5 3BD

Project

Proposed Alterations
Rodings, Firs Road, Alderbury

Title

Proposed Elevations

Drawing No.

RODI-PD-08

Scale

1:100 @ A3

Date

Sep 25

Rev

*