


Figured dimensions only are to be used. All dimensions to be checked onsite. Differences between drawings and between drawings and specification or bills of quantities to be reported to the PRC Group.

© The copyright of the drawings and designs contained therein remains vested in the PRC Group

Revisions: Drawn/Chkd: Date:

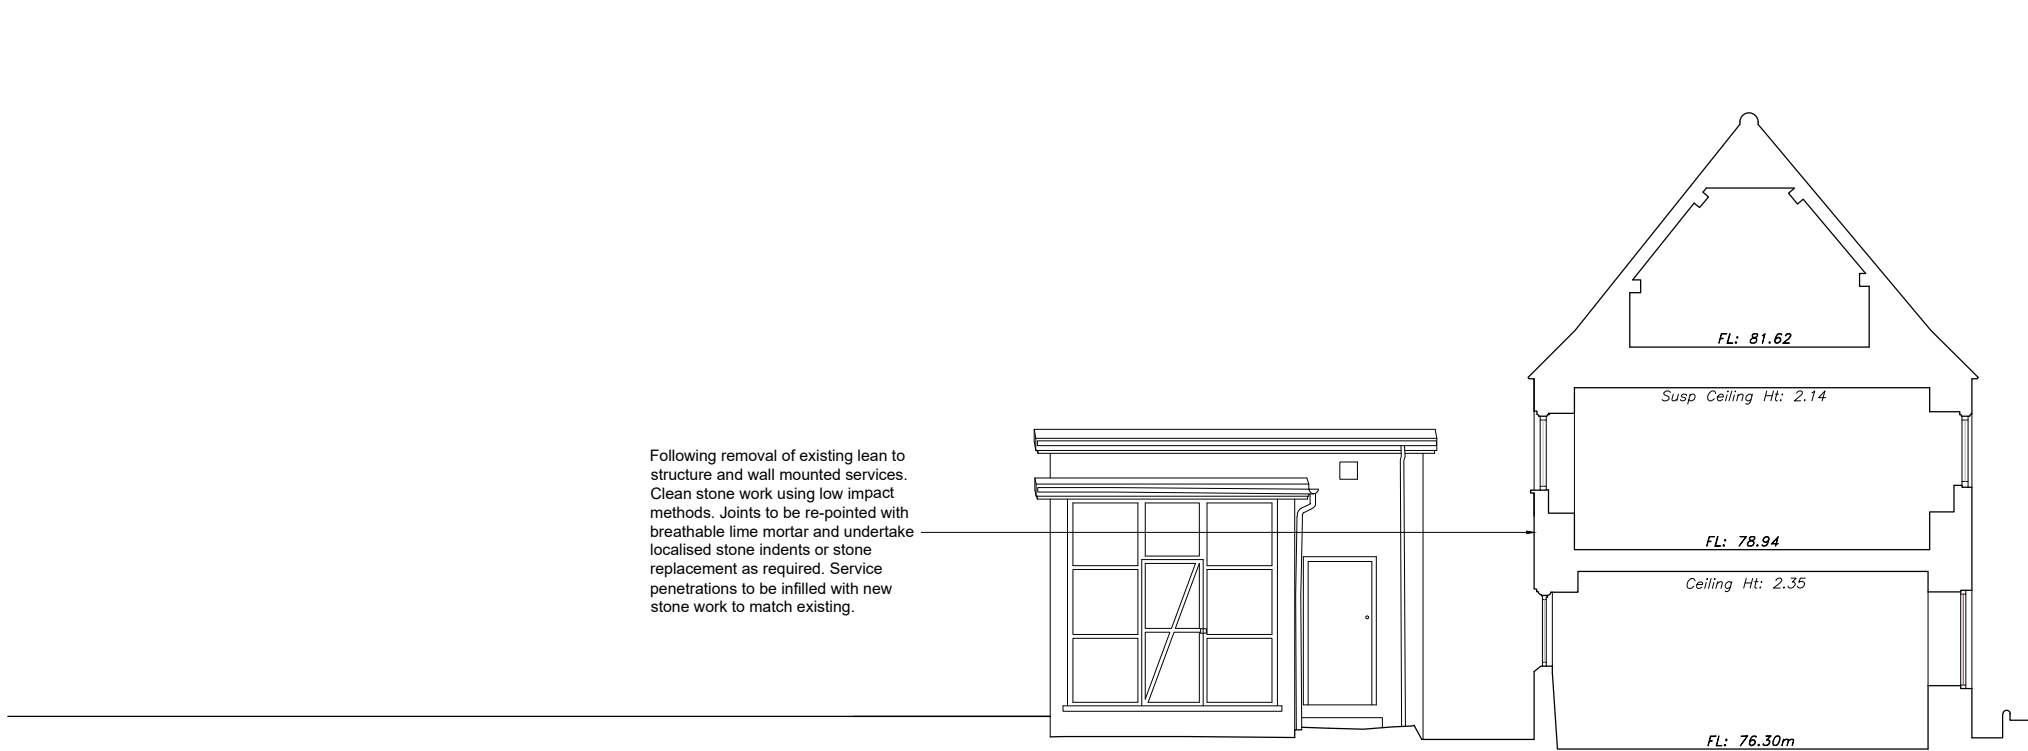

Datum: 75.00m.
Elevation 3.




Datum: 75.00m.
Elevation 4.




Datum: 75.00m.
Elevation 5.



Datum: 75.00m.
Elevation 6.

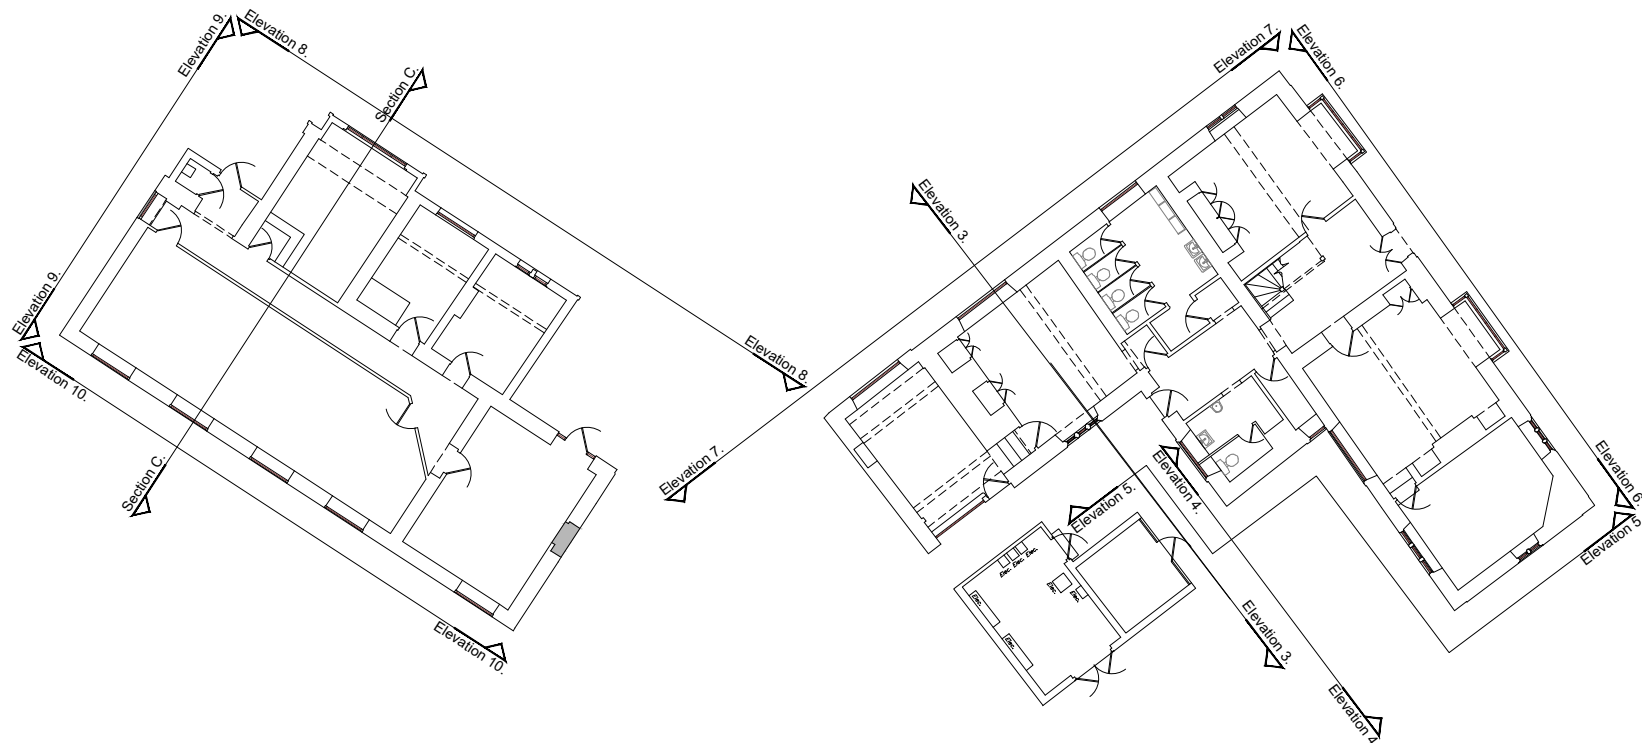

REFERENCE PLAN N.T.S

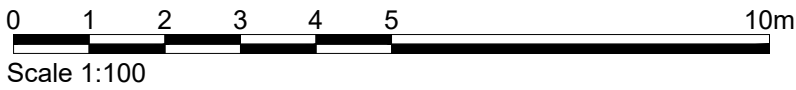

London 0203 5953540
info@prc-group.com

Architecture
Landscape
Town Planning
Masterplanning
Urban Design

Milton Keynes 01908 305246
prc-group.com

Client: SREIT PROPERTY LIMITED

Project: AVON HOUSE

Project: LANGLEY PARK

Drawing Title: PROPOSED ELEVATIONS & SECTIONS
SHEET 1 OF 2

Job No: 11425 Project Stage: PL Status: I
First Issue Date: JAN 26 Scale: GA1 1:100 Lead/Checker: ME

Project	Originator	Zone	Level	Type	Rate	Orig No	Rev
11425 - ME	-	XX -	XX -	XX -	X -	PL019	- XX

BIM File Name: *BIM File Number*