


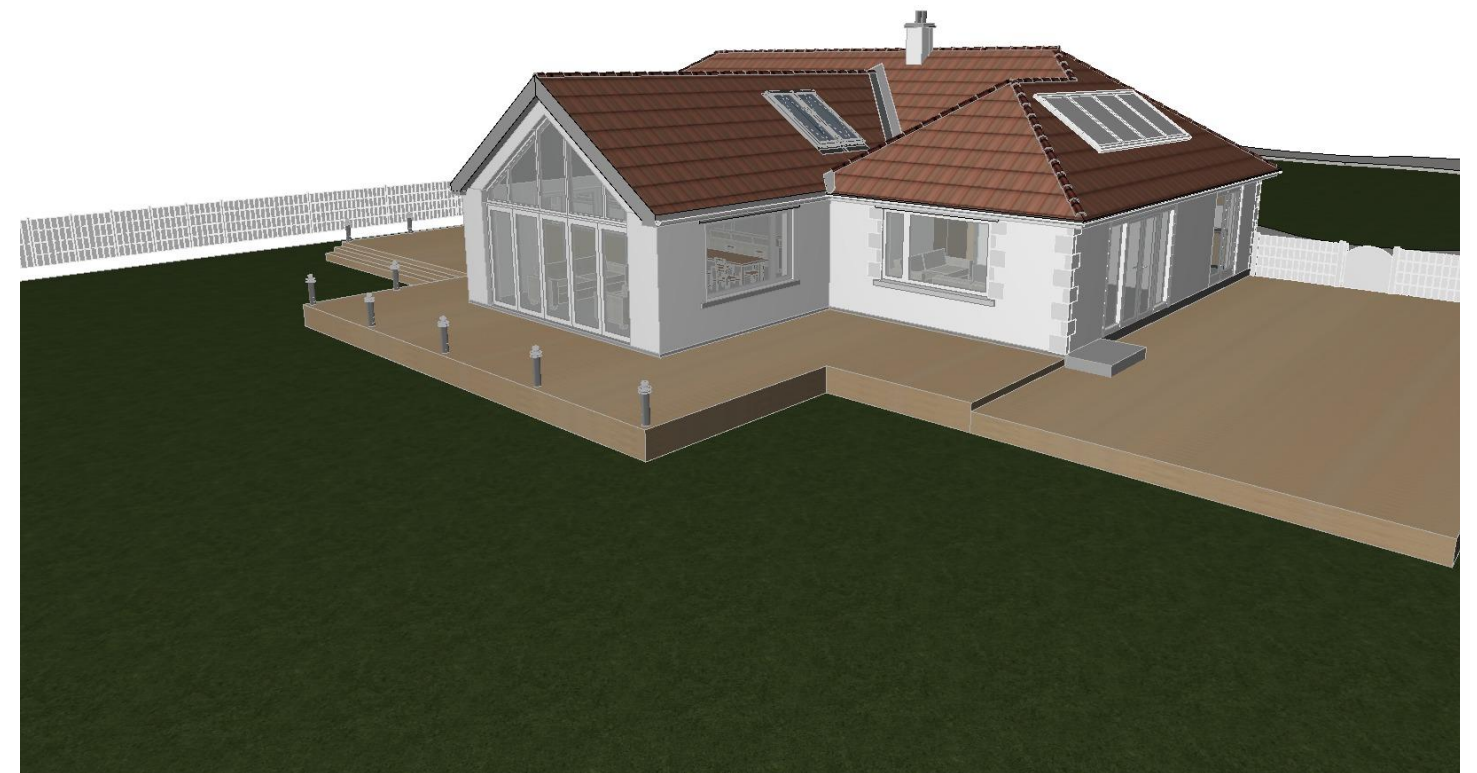

Proposed Rear Perspective 01



Proposed Rear Perspective 02

RevID	ChID	Change Name	Date

**0563 0563 - Sunnyfields
Mr & Mrs Chudleigh**

Sunnyfields
Moggs Ln, Calstone, Calne

**Proposed Perspectives
@A3**

Drg No:0563.03.9 Rev:
File:0563-27-05-26-01-06 SUNNYFIELDS.pln
08/01/2026

Jacques Partnership
Architecture and Planning

Studio 5, Fosse Farm Barns
Nettleton
Chippenham
Wilts SN14 7NJ
01249 783533