


Style Surrounds with Decorative Stone for Praters Farm

Scaled 1:10 @ A3




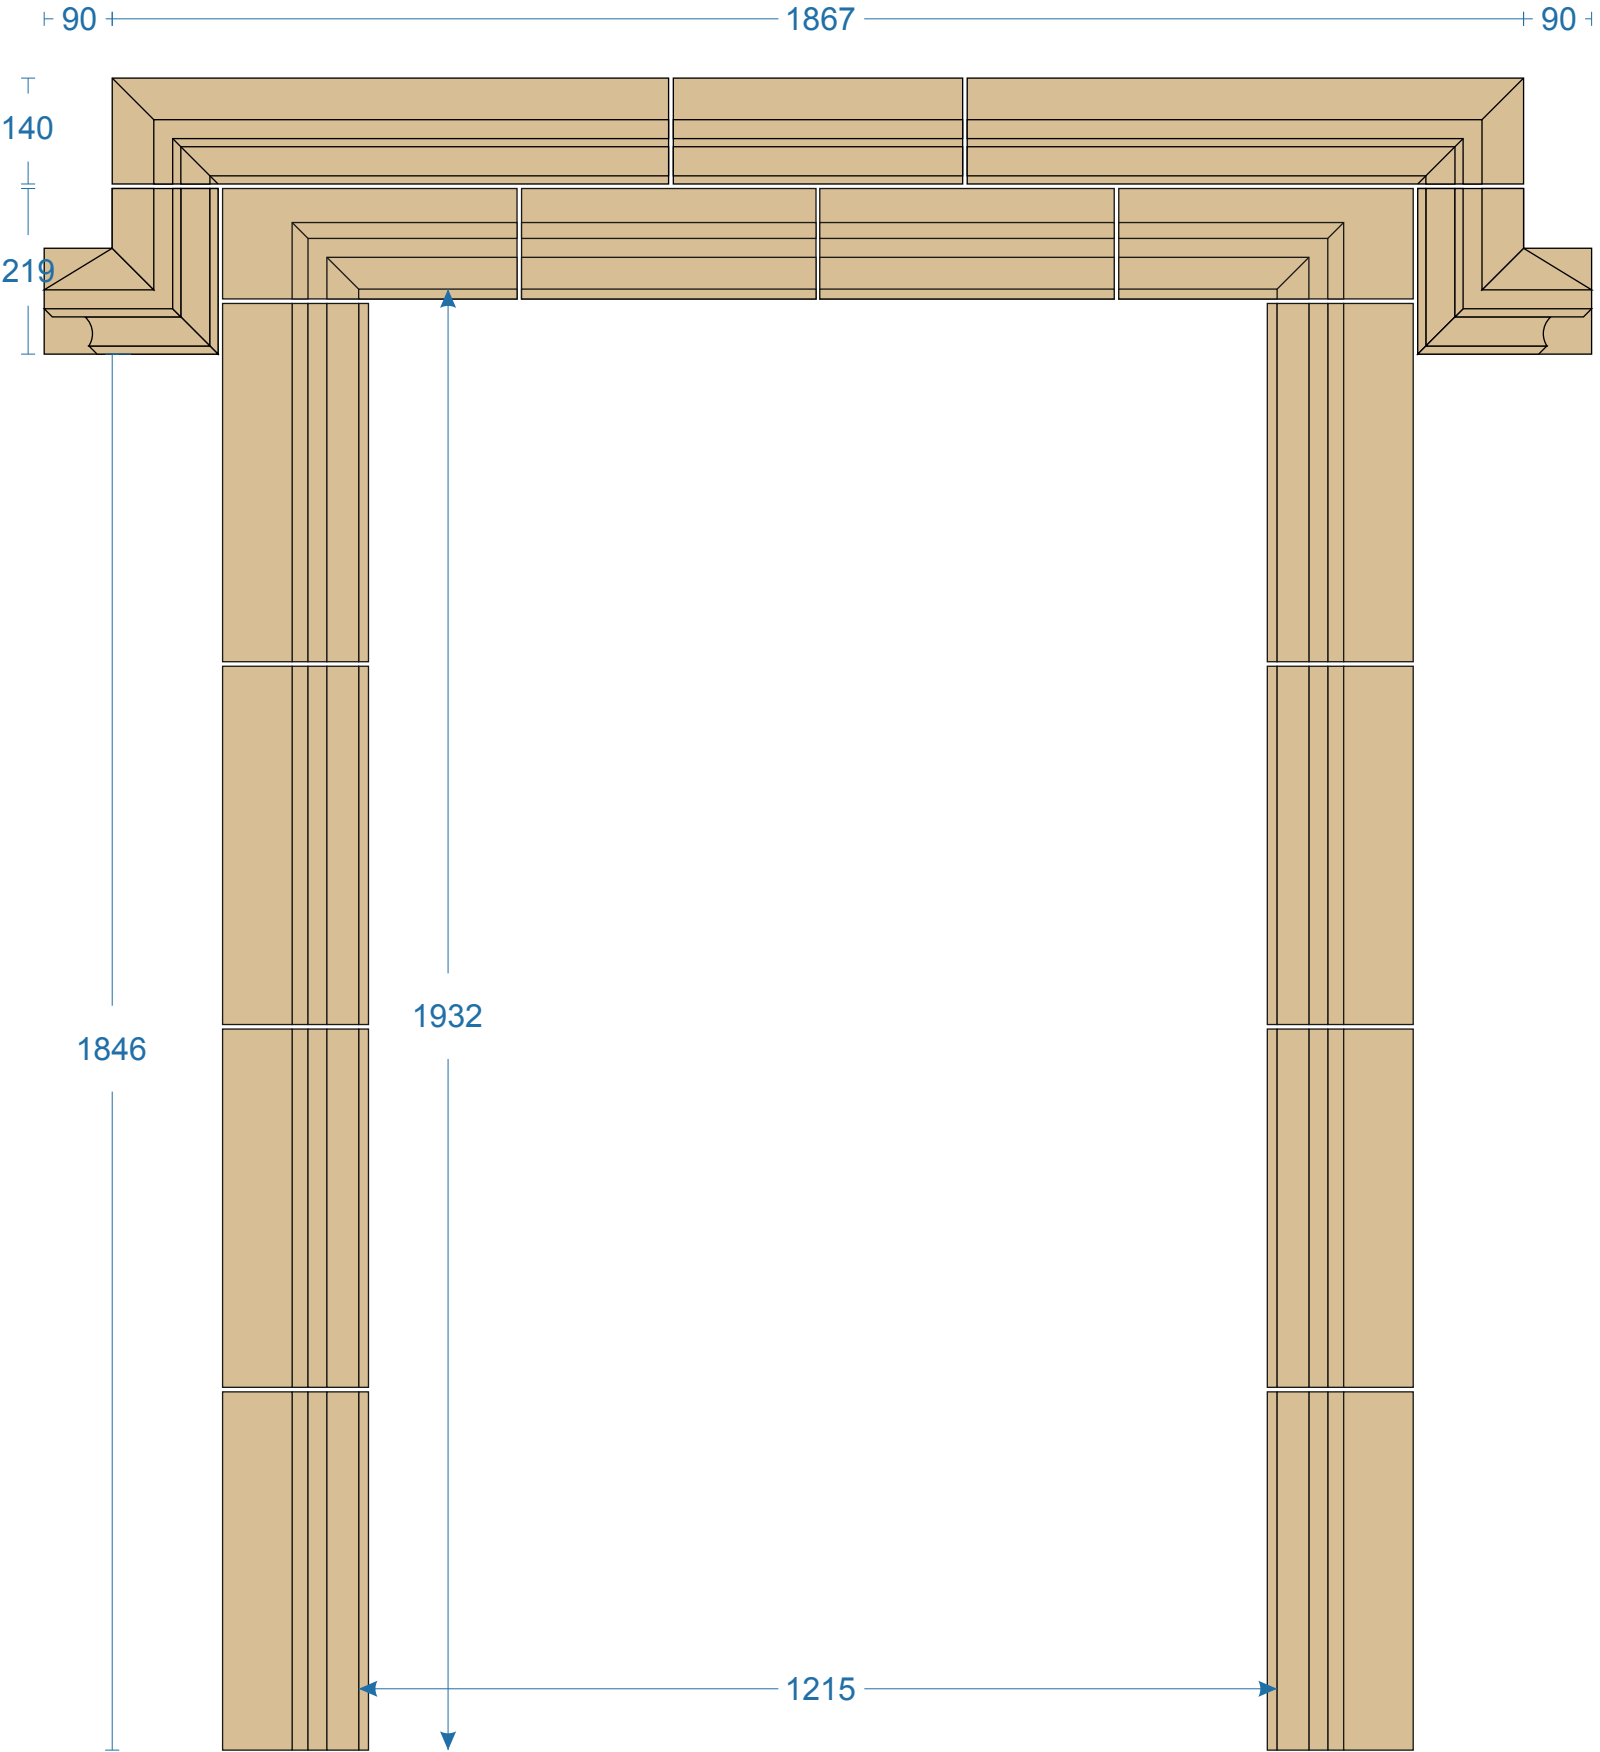


South West Elevation Door



Style Surrounds with Decorative Stone for Praters Farm

Scaled 1:10 @ A3

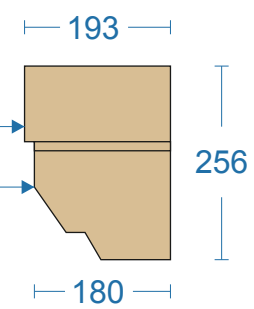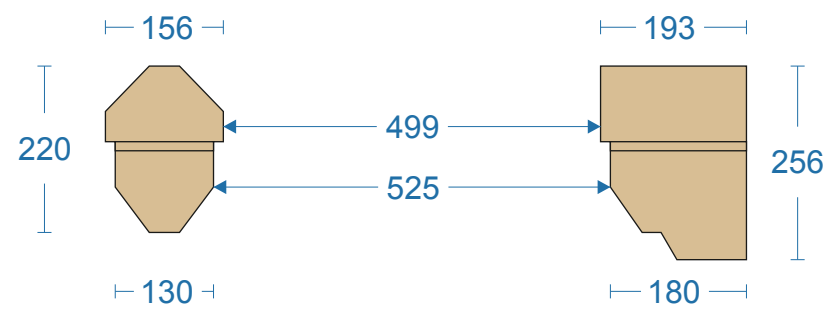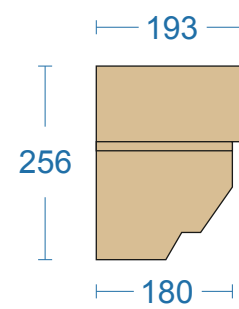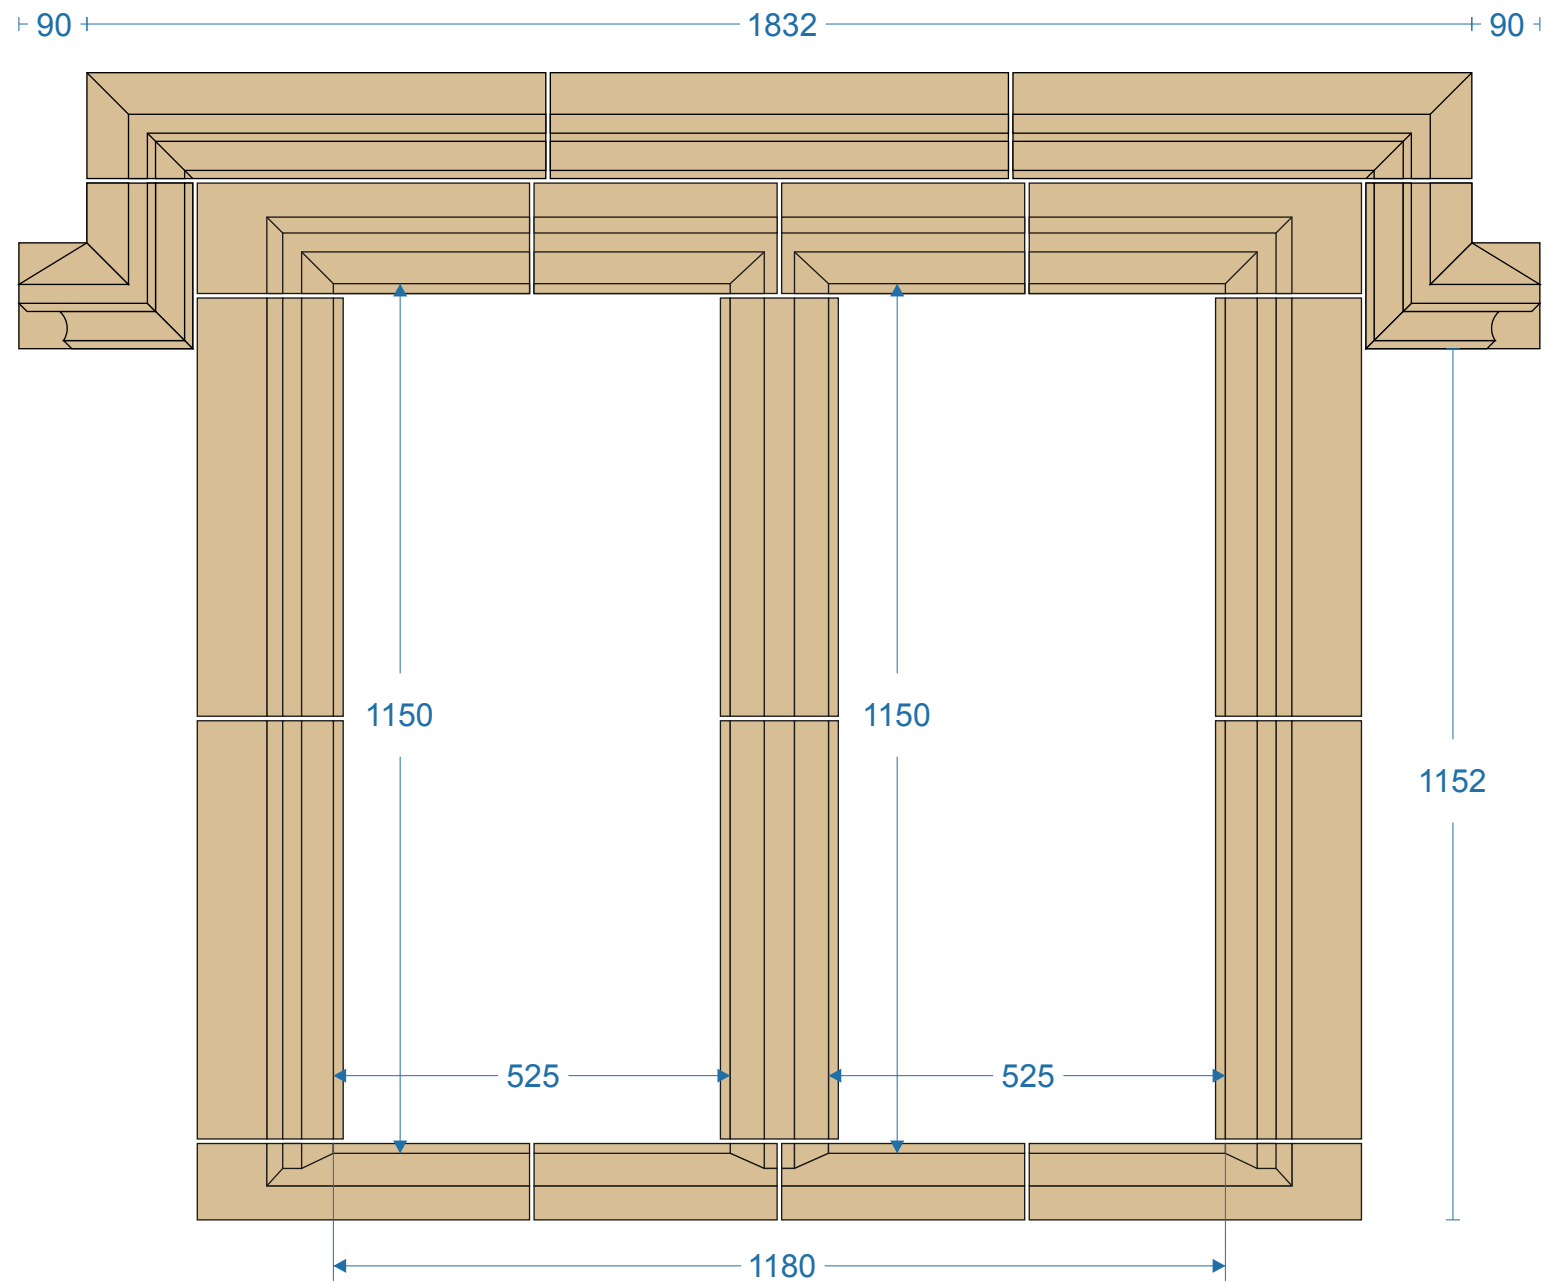

1:10



North East Elevation Window