


DRAWINGS BASED ON TOPOGRAPHY & SITE BOUNDARY LIMITS INFORMATION PROVIDED BY OTHERS, IF ONSITE DISCREPANCIES ARISE, BRING TO A HARLOW & SONS ATTENTION IMMEDIATELY

IF IN DOUBT, ASK - DO NOT SCALE - CHECK ON SITE DIMENSIONS.
SITE DIMENSIONS TO BE CHECKED PRIOR TO START - DISCREPANCIES TO BE RAISED WITH A HARLOW & SON


ALL DIMENSIONS ARE TO STRUCTURAL ELEMENTS & NOT TO APPLIED FINISHES

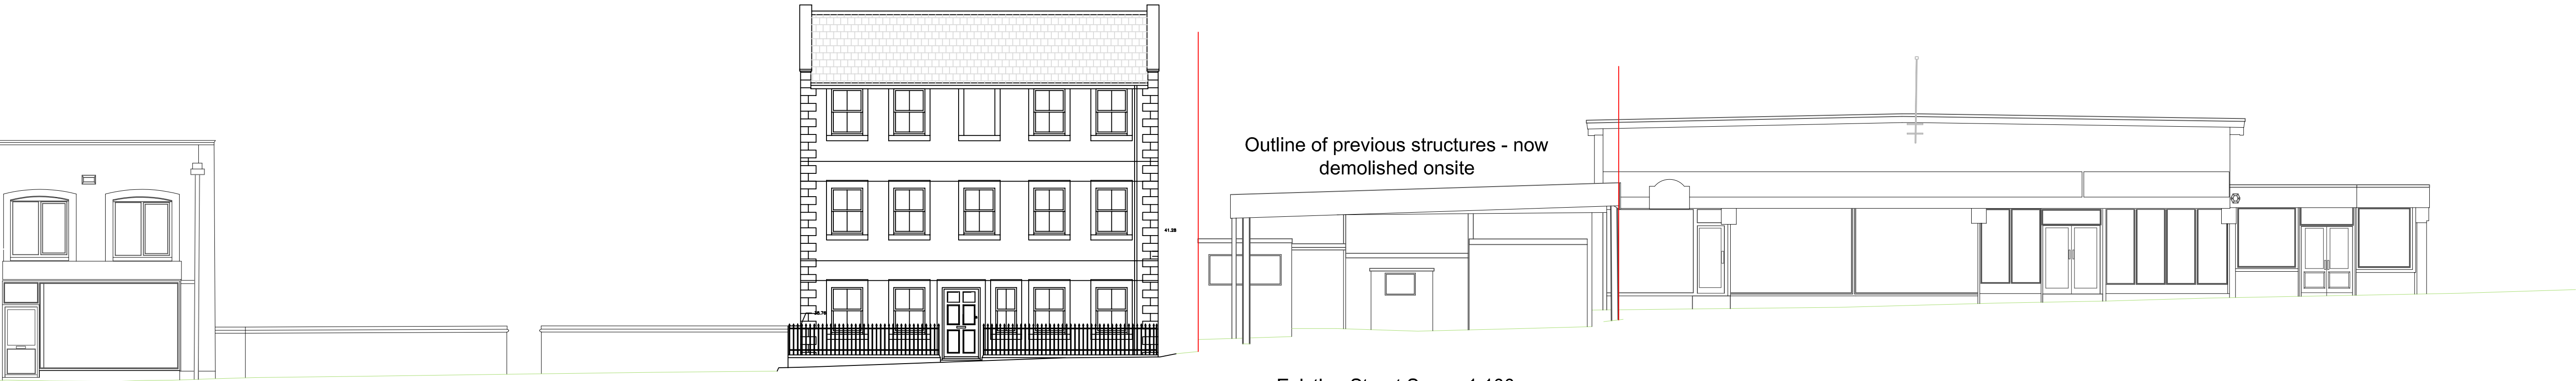


Existing Street Scene 1:100



Proposed Street Scene 1:100

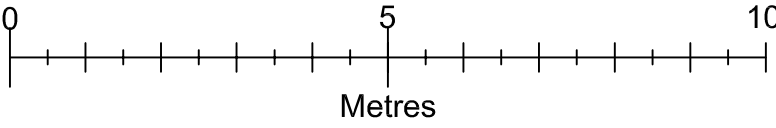

Street Scene of Previously Approved Planning Proposal PL/2022/09736 1:100

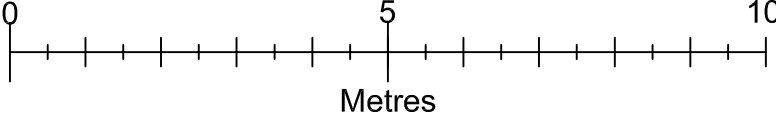

Planning Permission PL/2022/09736 Granted 22/05/2023

Drawn by A Harlow & Son 01225 938329

Proposed Residential Development at
15 Castle Street
Trowbridge
Wiltshire
BA14 8AS

A1 Papersize

Scale

1:100

Drawing No AH2022/98

Date

13th Jan 2026

Sheet 2 of 3