


* COPYRIGHT. DO NOT SCALE EXCEPT FOR PLANNING PURPOSES. CHECK ALL DIMENSIONS ON SITE. THIS DRAWING IS ONLY TO BE USED ON THE SITE FOR WHICH DESIGNED




SITE LOCATION PLAN

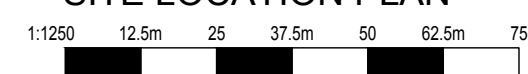

LEGEND



- | | |
|---|---|
|  | Site Boundary |
|  | Area to be Gravel. |
|  | Area to be Grass. |
|  | Area to be Stone paving. |
|  | Denotes things to be removed/demolished. |
|  | Existing tree planting. |
|  | Existing shrub & hedgerow planting. |
|  | Indicative new tree planting. |
|  | Indicative new shrub & hedgerow planting. |
|  | Access Door |
|  | Primary Access Door |

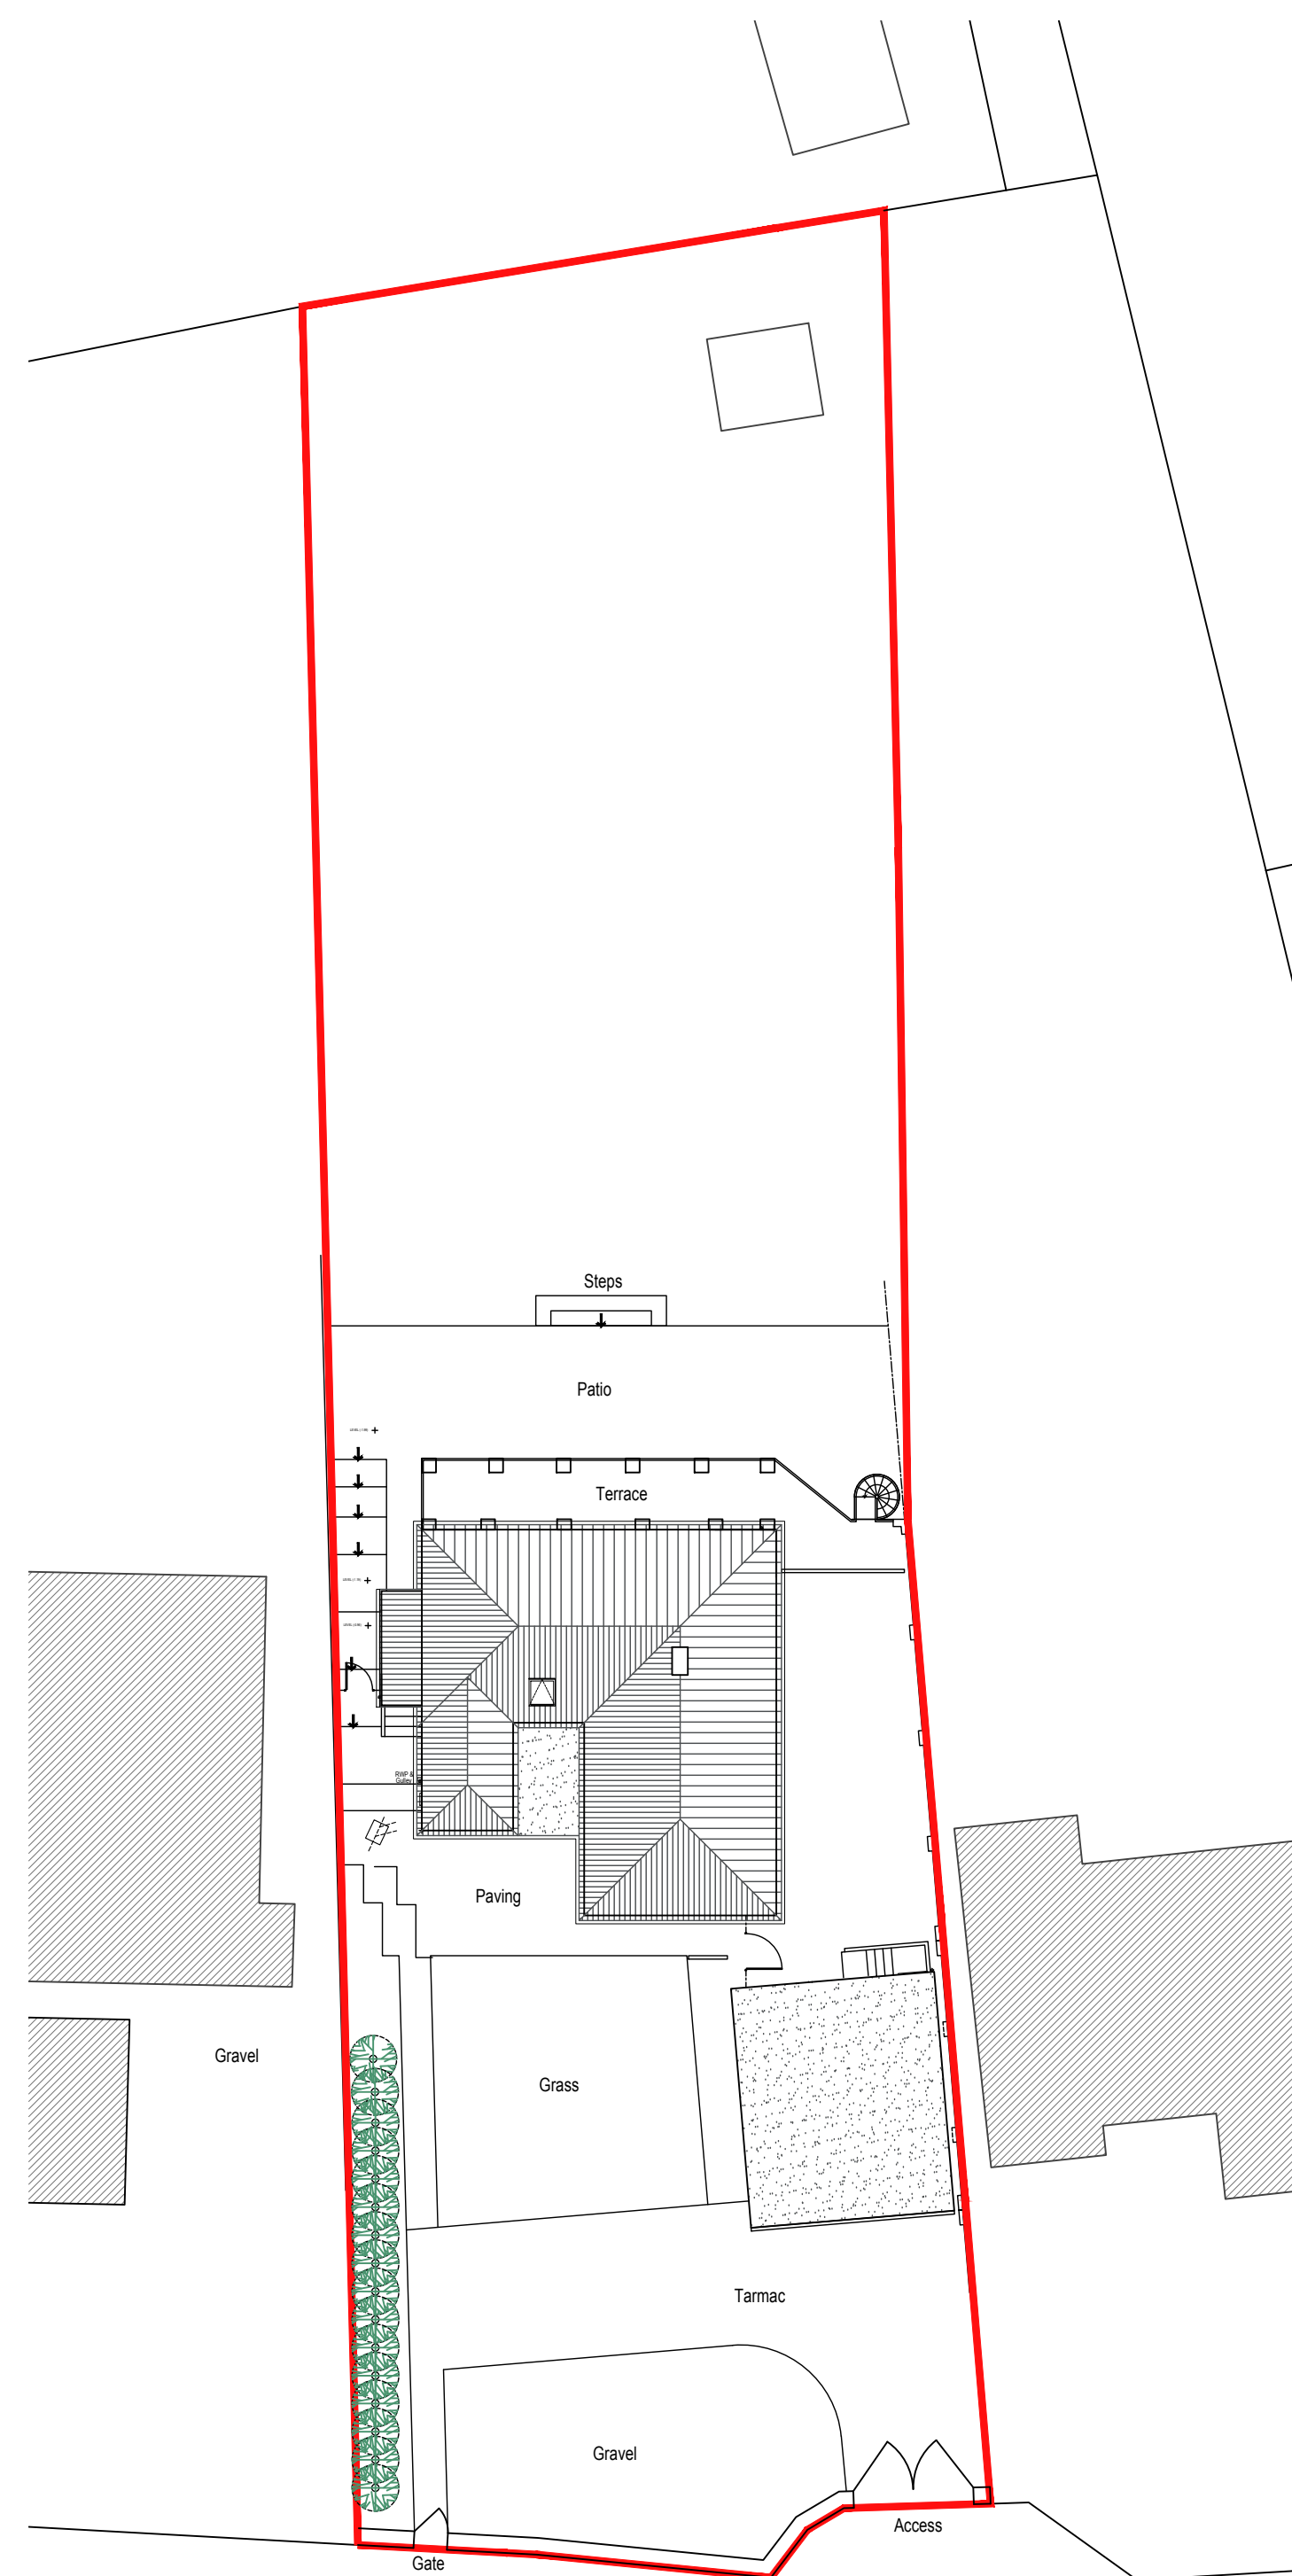

BAYDONS LANE

THE BUTTS


EXISTING SITE PLAN

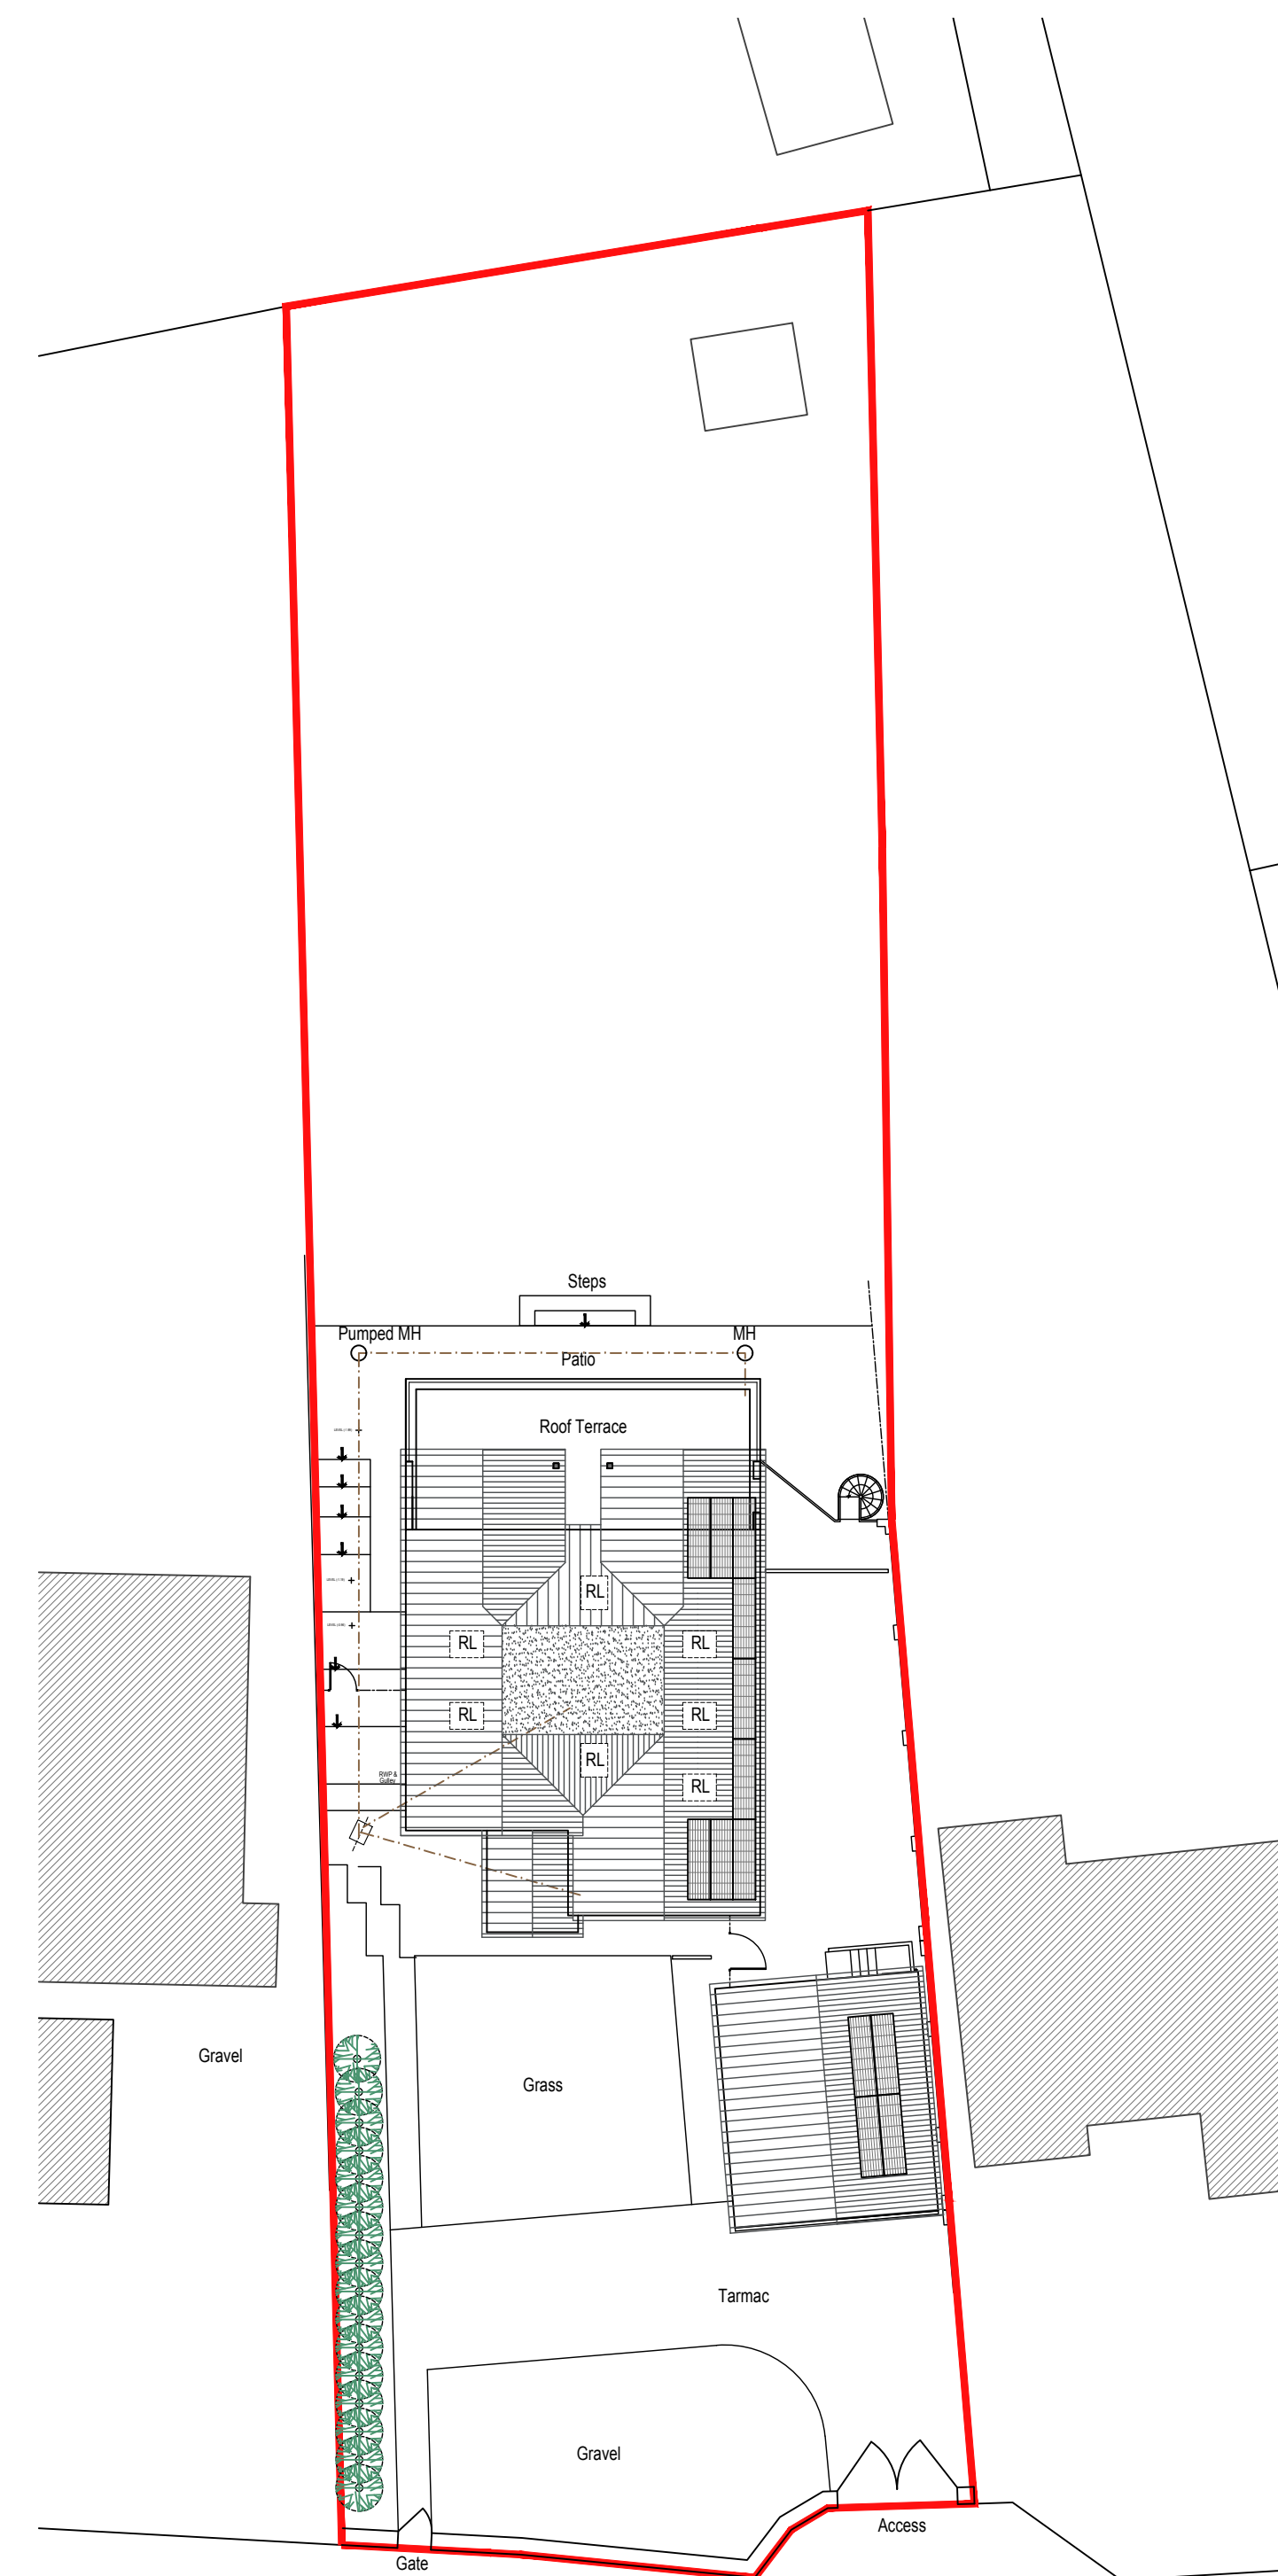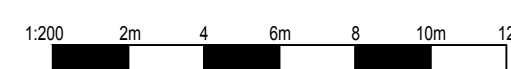

BAYDONS LANE

THE BUTTS

PROPOSED SITE PLAN

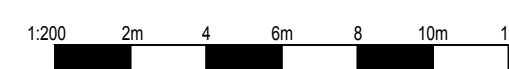

REVISIONS			DATE
CHECKED	MR & MRS PRITCHARD		
PROJECT:			
PROPOSED EXTERNAL & INTERNAL RECONFIGURATION & EXTENSION OF AT 4 BAYDONS, CHIPPENHAM, WILTSHIRE, SN15 3JX			
TITLE:			
SITE LOCATION PLAN EXISTING SITE PLAN PROPOSED SITE PLAN			
DRAWN	RJ	SCALES @ A1:	
CHECKED	JWA	1:1250,	
DATE	MAY 25	1:200	
DATE/NO	AA25/16/01	REV.	-



The logo features the word "Armsstrong" in a large, elegant, cursive script. Below it, the word "architecture" is written in a smaller, clean, lowercase sans-serif font.

THE OLD BAKEHOUSE, 21 TIMBER STREET,
CHIPPENHAM, WILTSHIRE, SN15 3JS
01246 404 004 info@armsstrongarchitecture.co.uk