



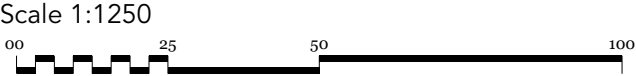

Location Plan

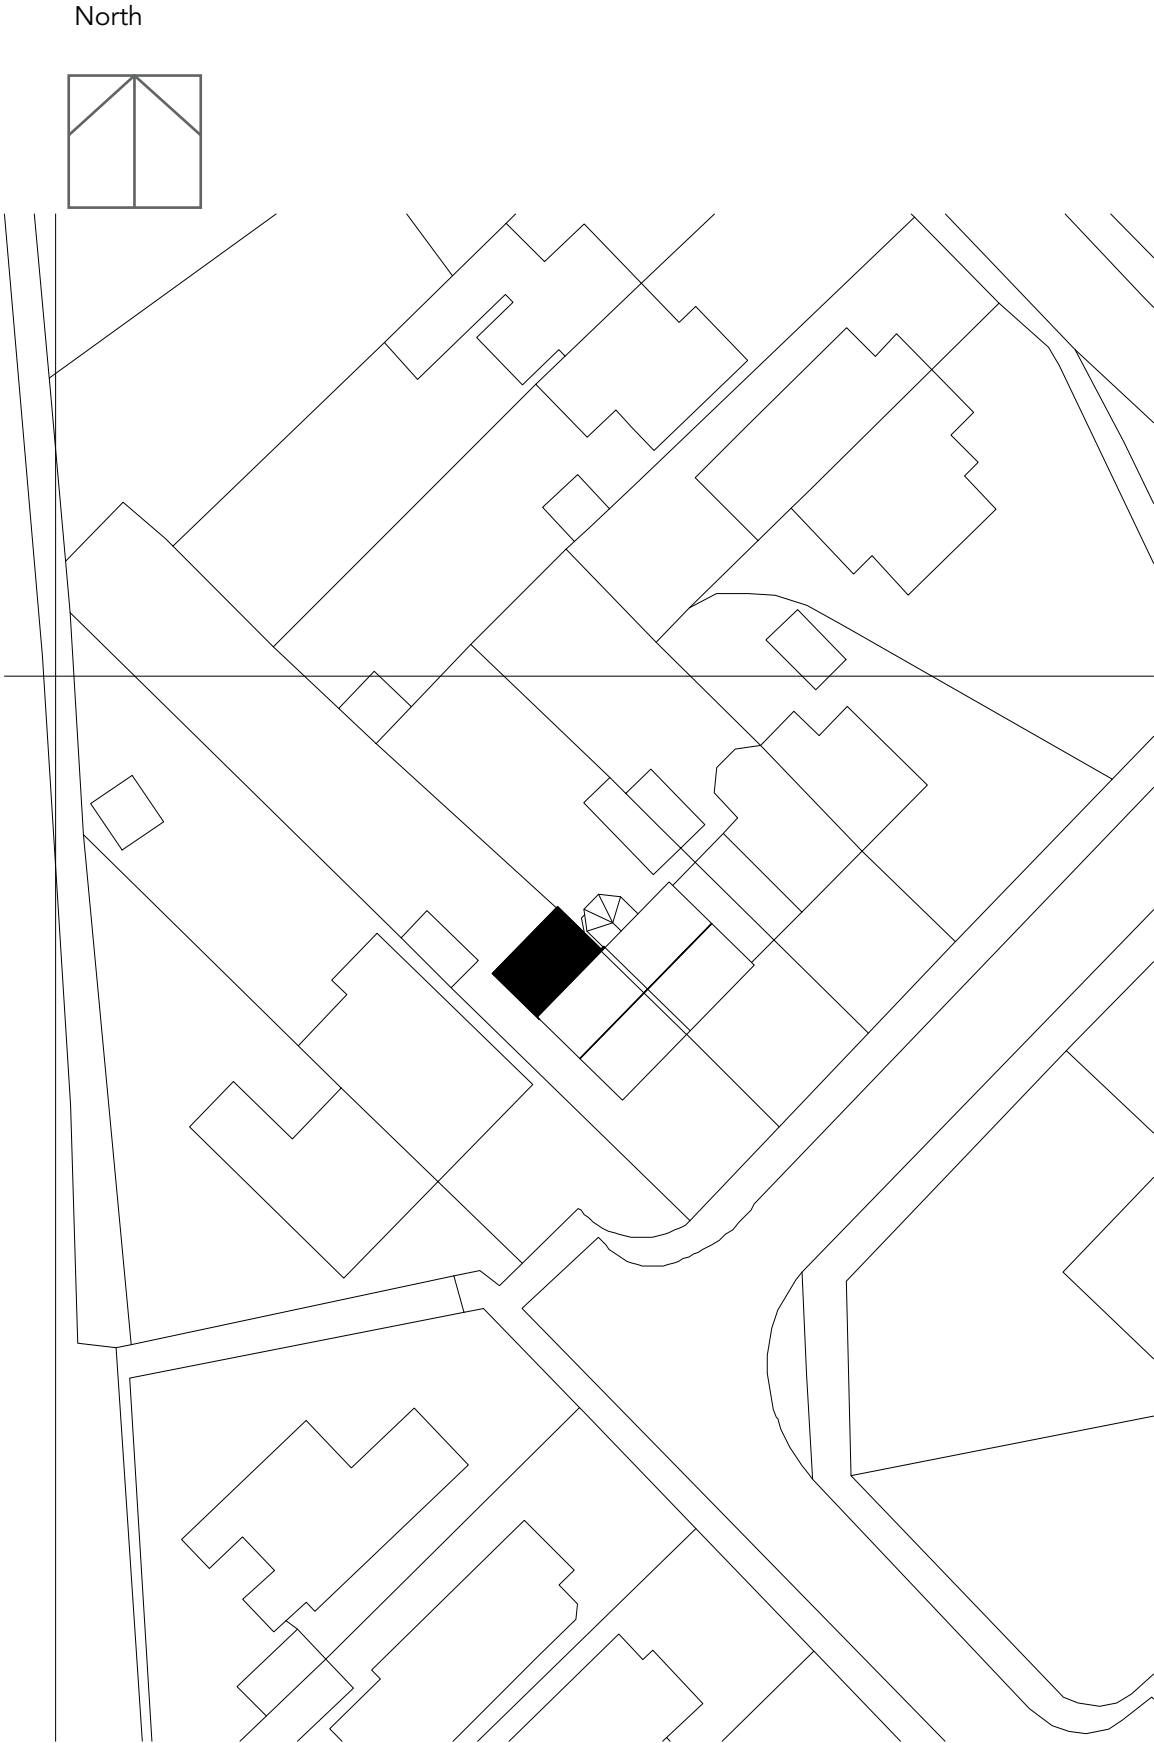

OS 2022 100038864



Scale 1:500

Client MR MRS BUSH 8 WESTFIELD CLOSE DURRINGTON SP4 8BY
Project REAR SINGLE STOREY EXTENSION
Drawing Title LOCATIONAND BLOCK
Drawing Detail Scale @ A3 - 1:1250 / 1:500 Drawing No MB/05/25 Drawn by GG
Date 20-01-26
Contact G Greenwood m.0748 3873 045 gordongreenwood@btinternet.com