



Figured dimensions only are to be taken from this drawing. All dimensions are to be checked on site before any work is put in hand.

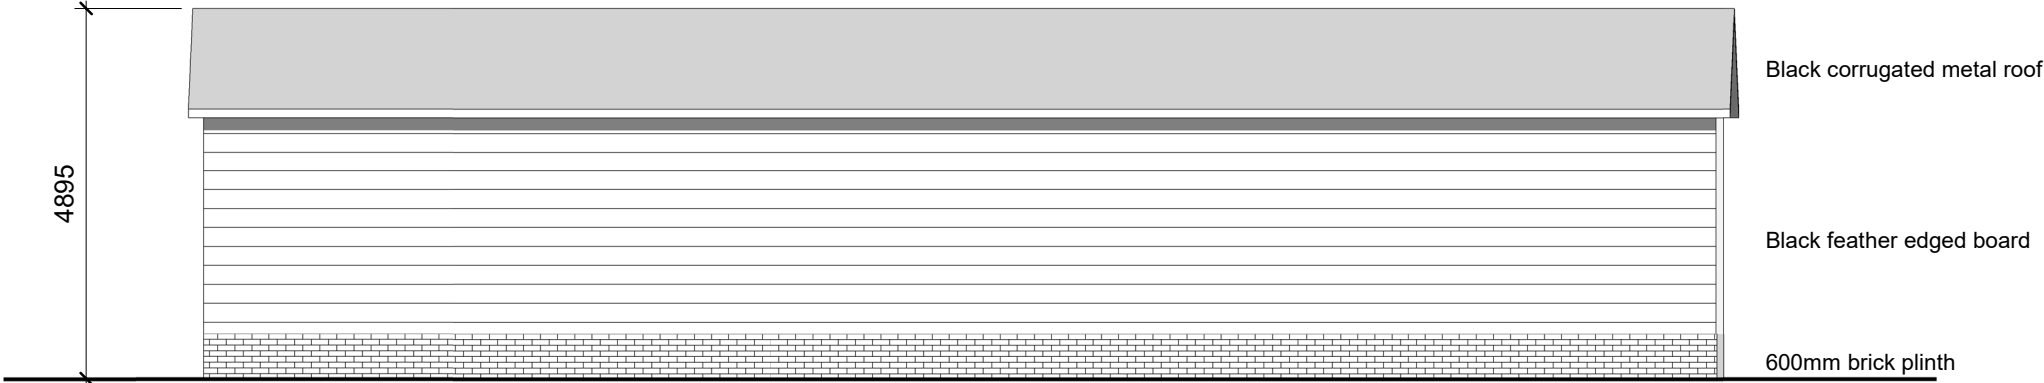


New Barn East
1 : 100

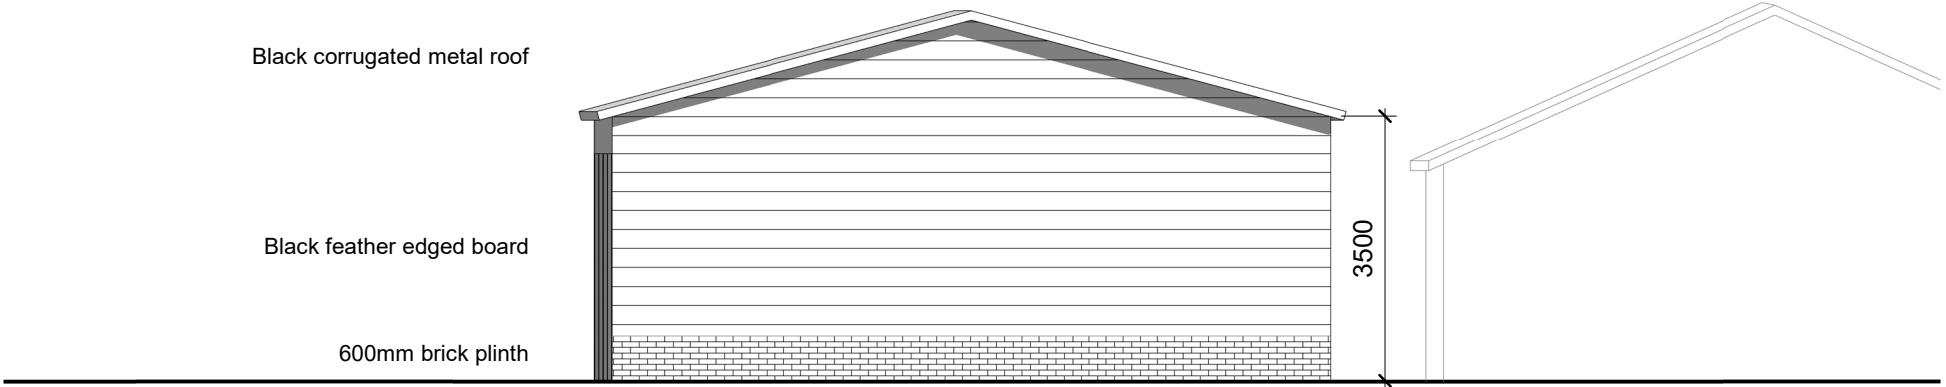

New Barn South
1 : 100

SCALE : 1 to 100

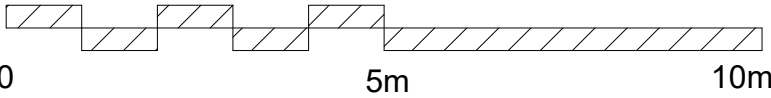

Note: This maybe a reduced sized print, check scales below

P1	New Barn size	CL	10/12/25	
	New Barn	MW	02/12/2025	
Revision	Description	Drawn	Date	Checked

Client's Name

Kim Rivers

Job Title
Upper Studley Farm, Swindon
Road, Royal Wootton Bassett, SN4
8ET

Drawing Title
Proposed New Barn Elevations

Scale
1 : 100 @A3

Job No
2186

Drawing No
P05

Status
P1