



Figured dimensions only are to be taken from this drawing. All dimensions are to be checked on site before any work is put in hand.

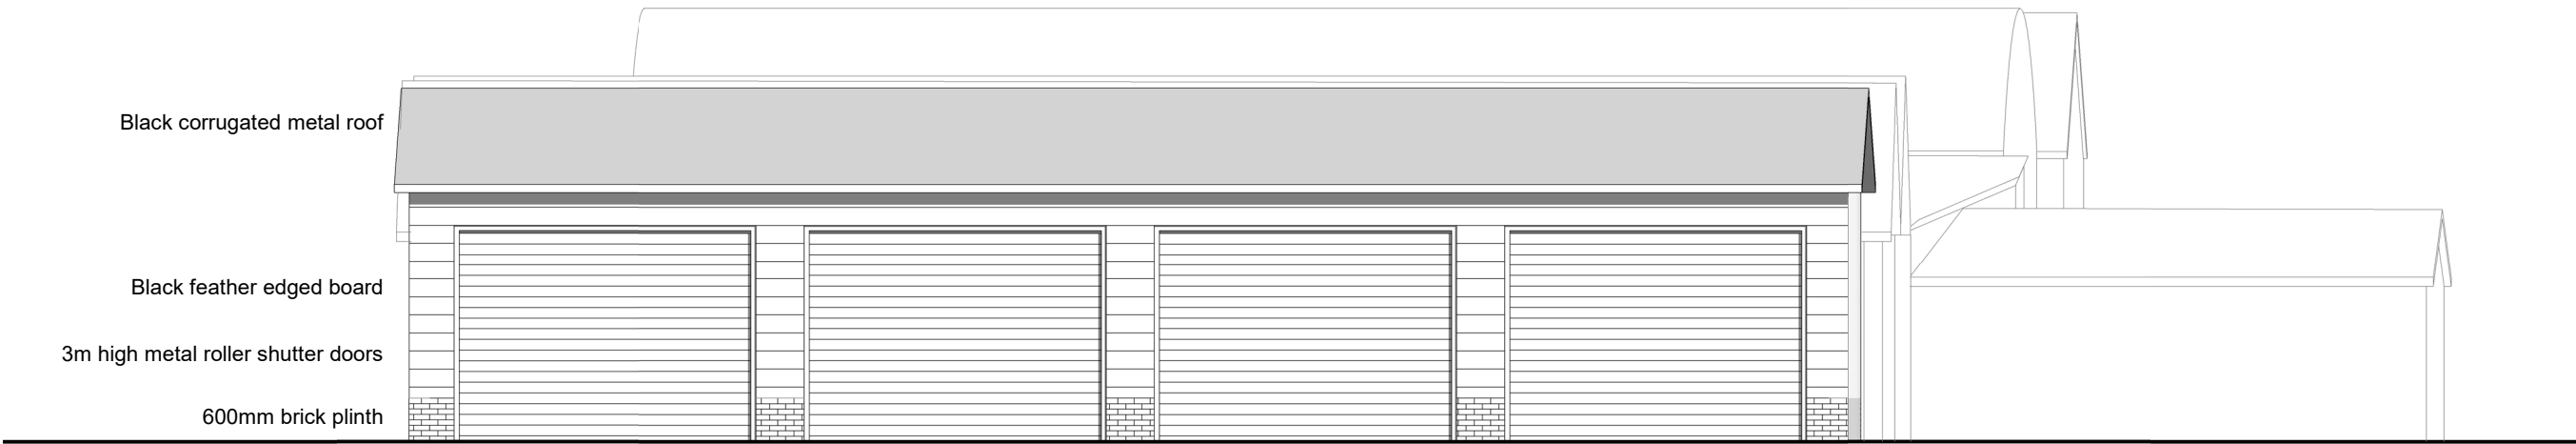

New Barn West
1 : 100

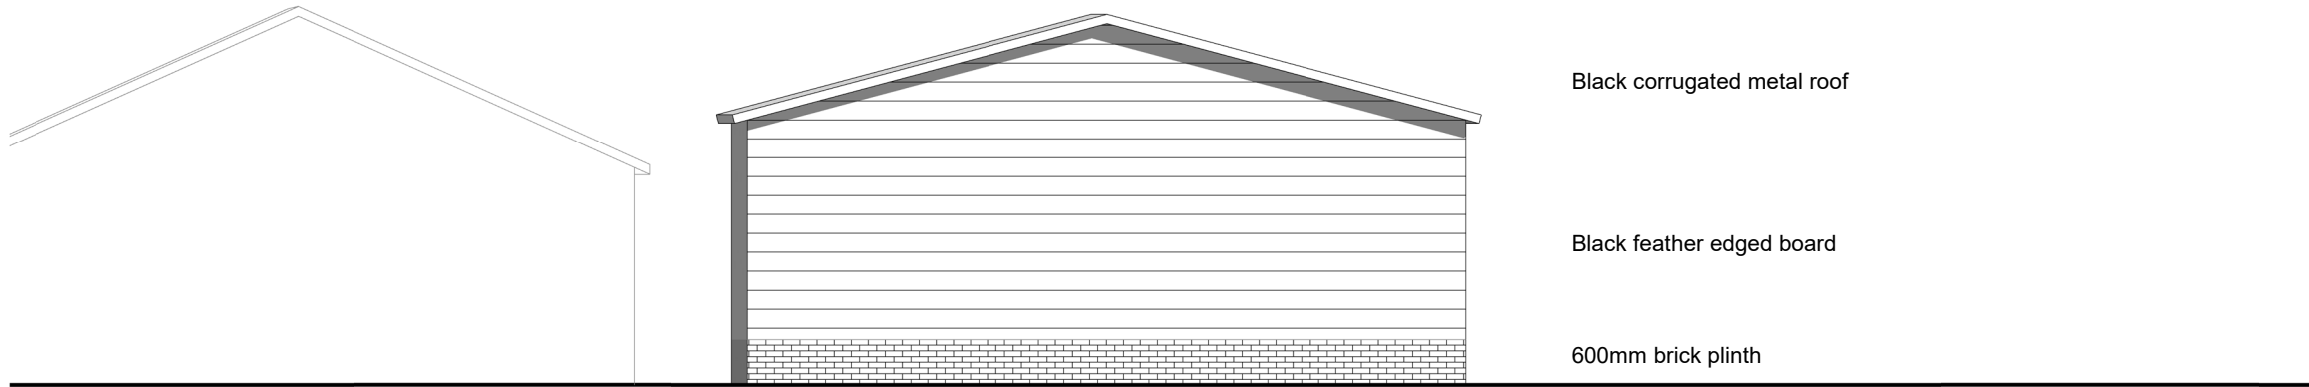


New Barn North
1 : 100

Black corrugated metal roof

Black feather edged board

600mm brick plinth

SCALE : 1 to 100

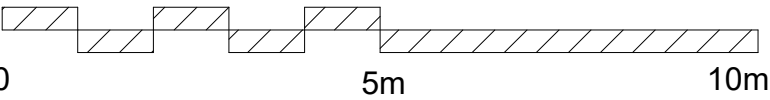

Note: This maybe a reduced sized print, check scales below

P1	New Barn size	CL	10/12/25	
Revision	Description	Drawn	Date	Checked

Client's Name

Kim Rivers

Job Title
Upper Studley Farm, Swindon
Road, Royal Wootton Bassett, SN4
8ET

Drawing Title
Proposed New Barn Elevations

Scale
1 : 100 @A3

Job No
2186

Drawing No
P04

Status
P1

