
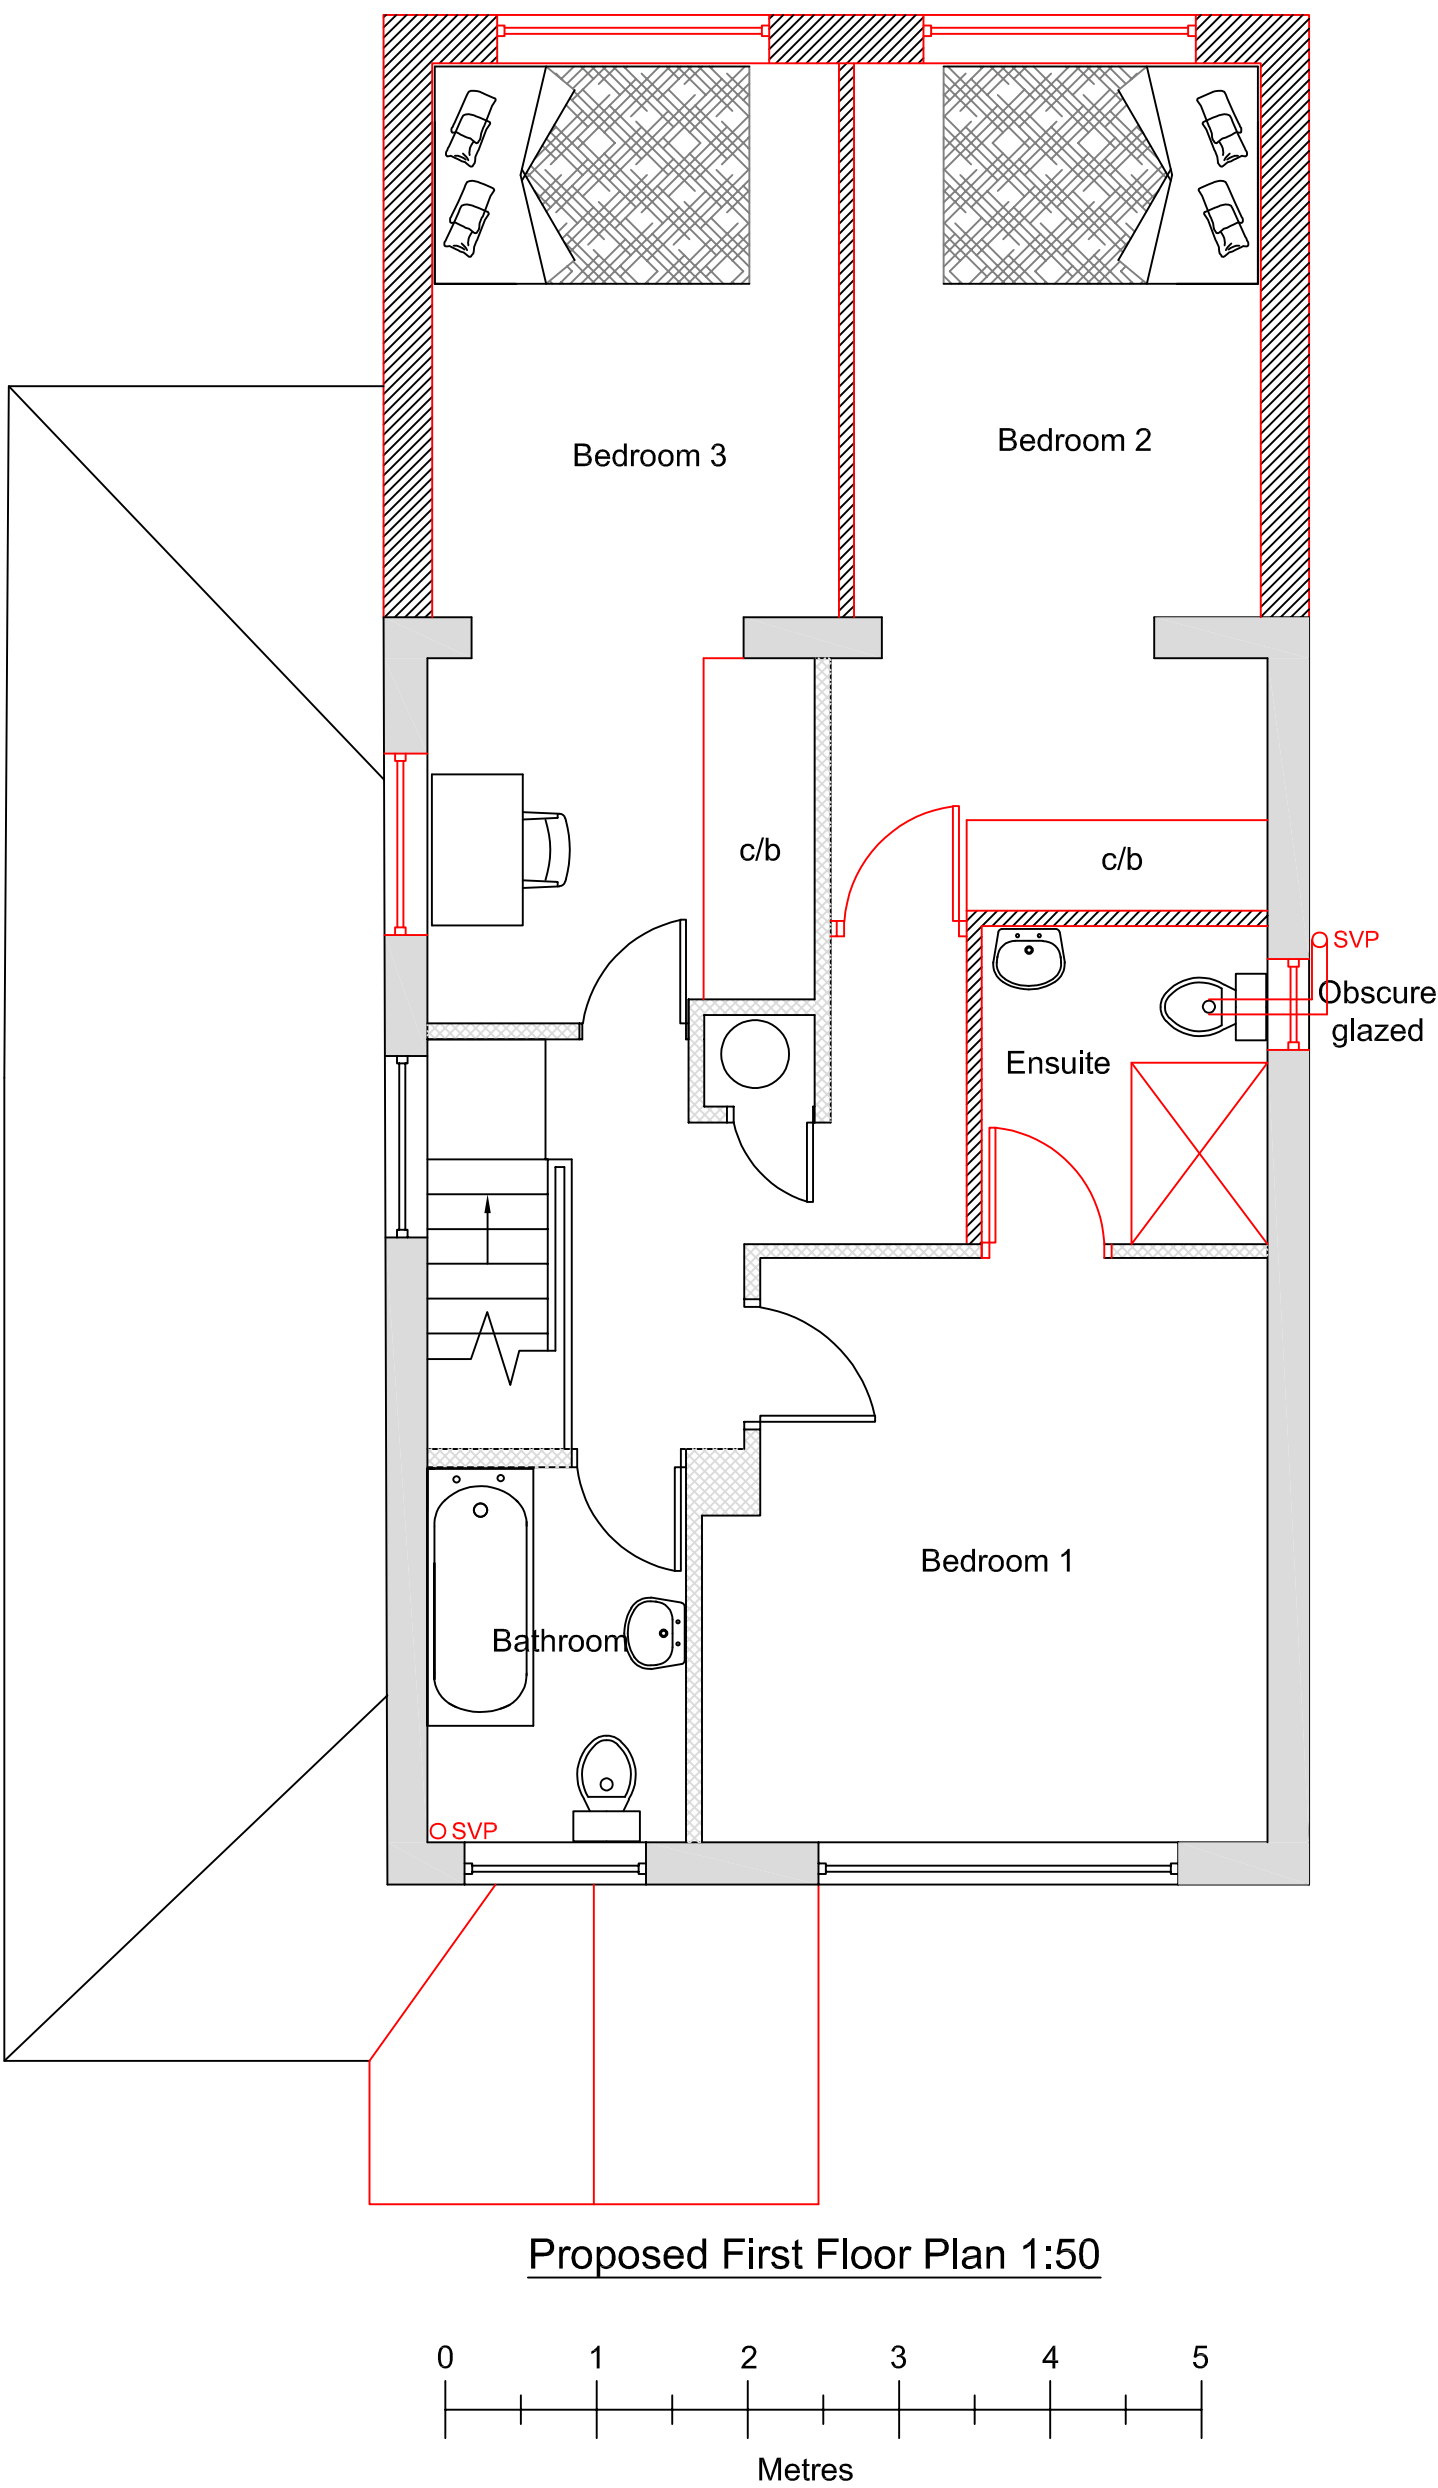


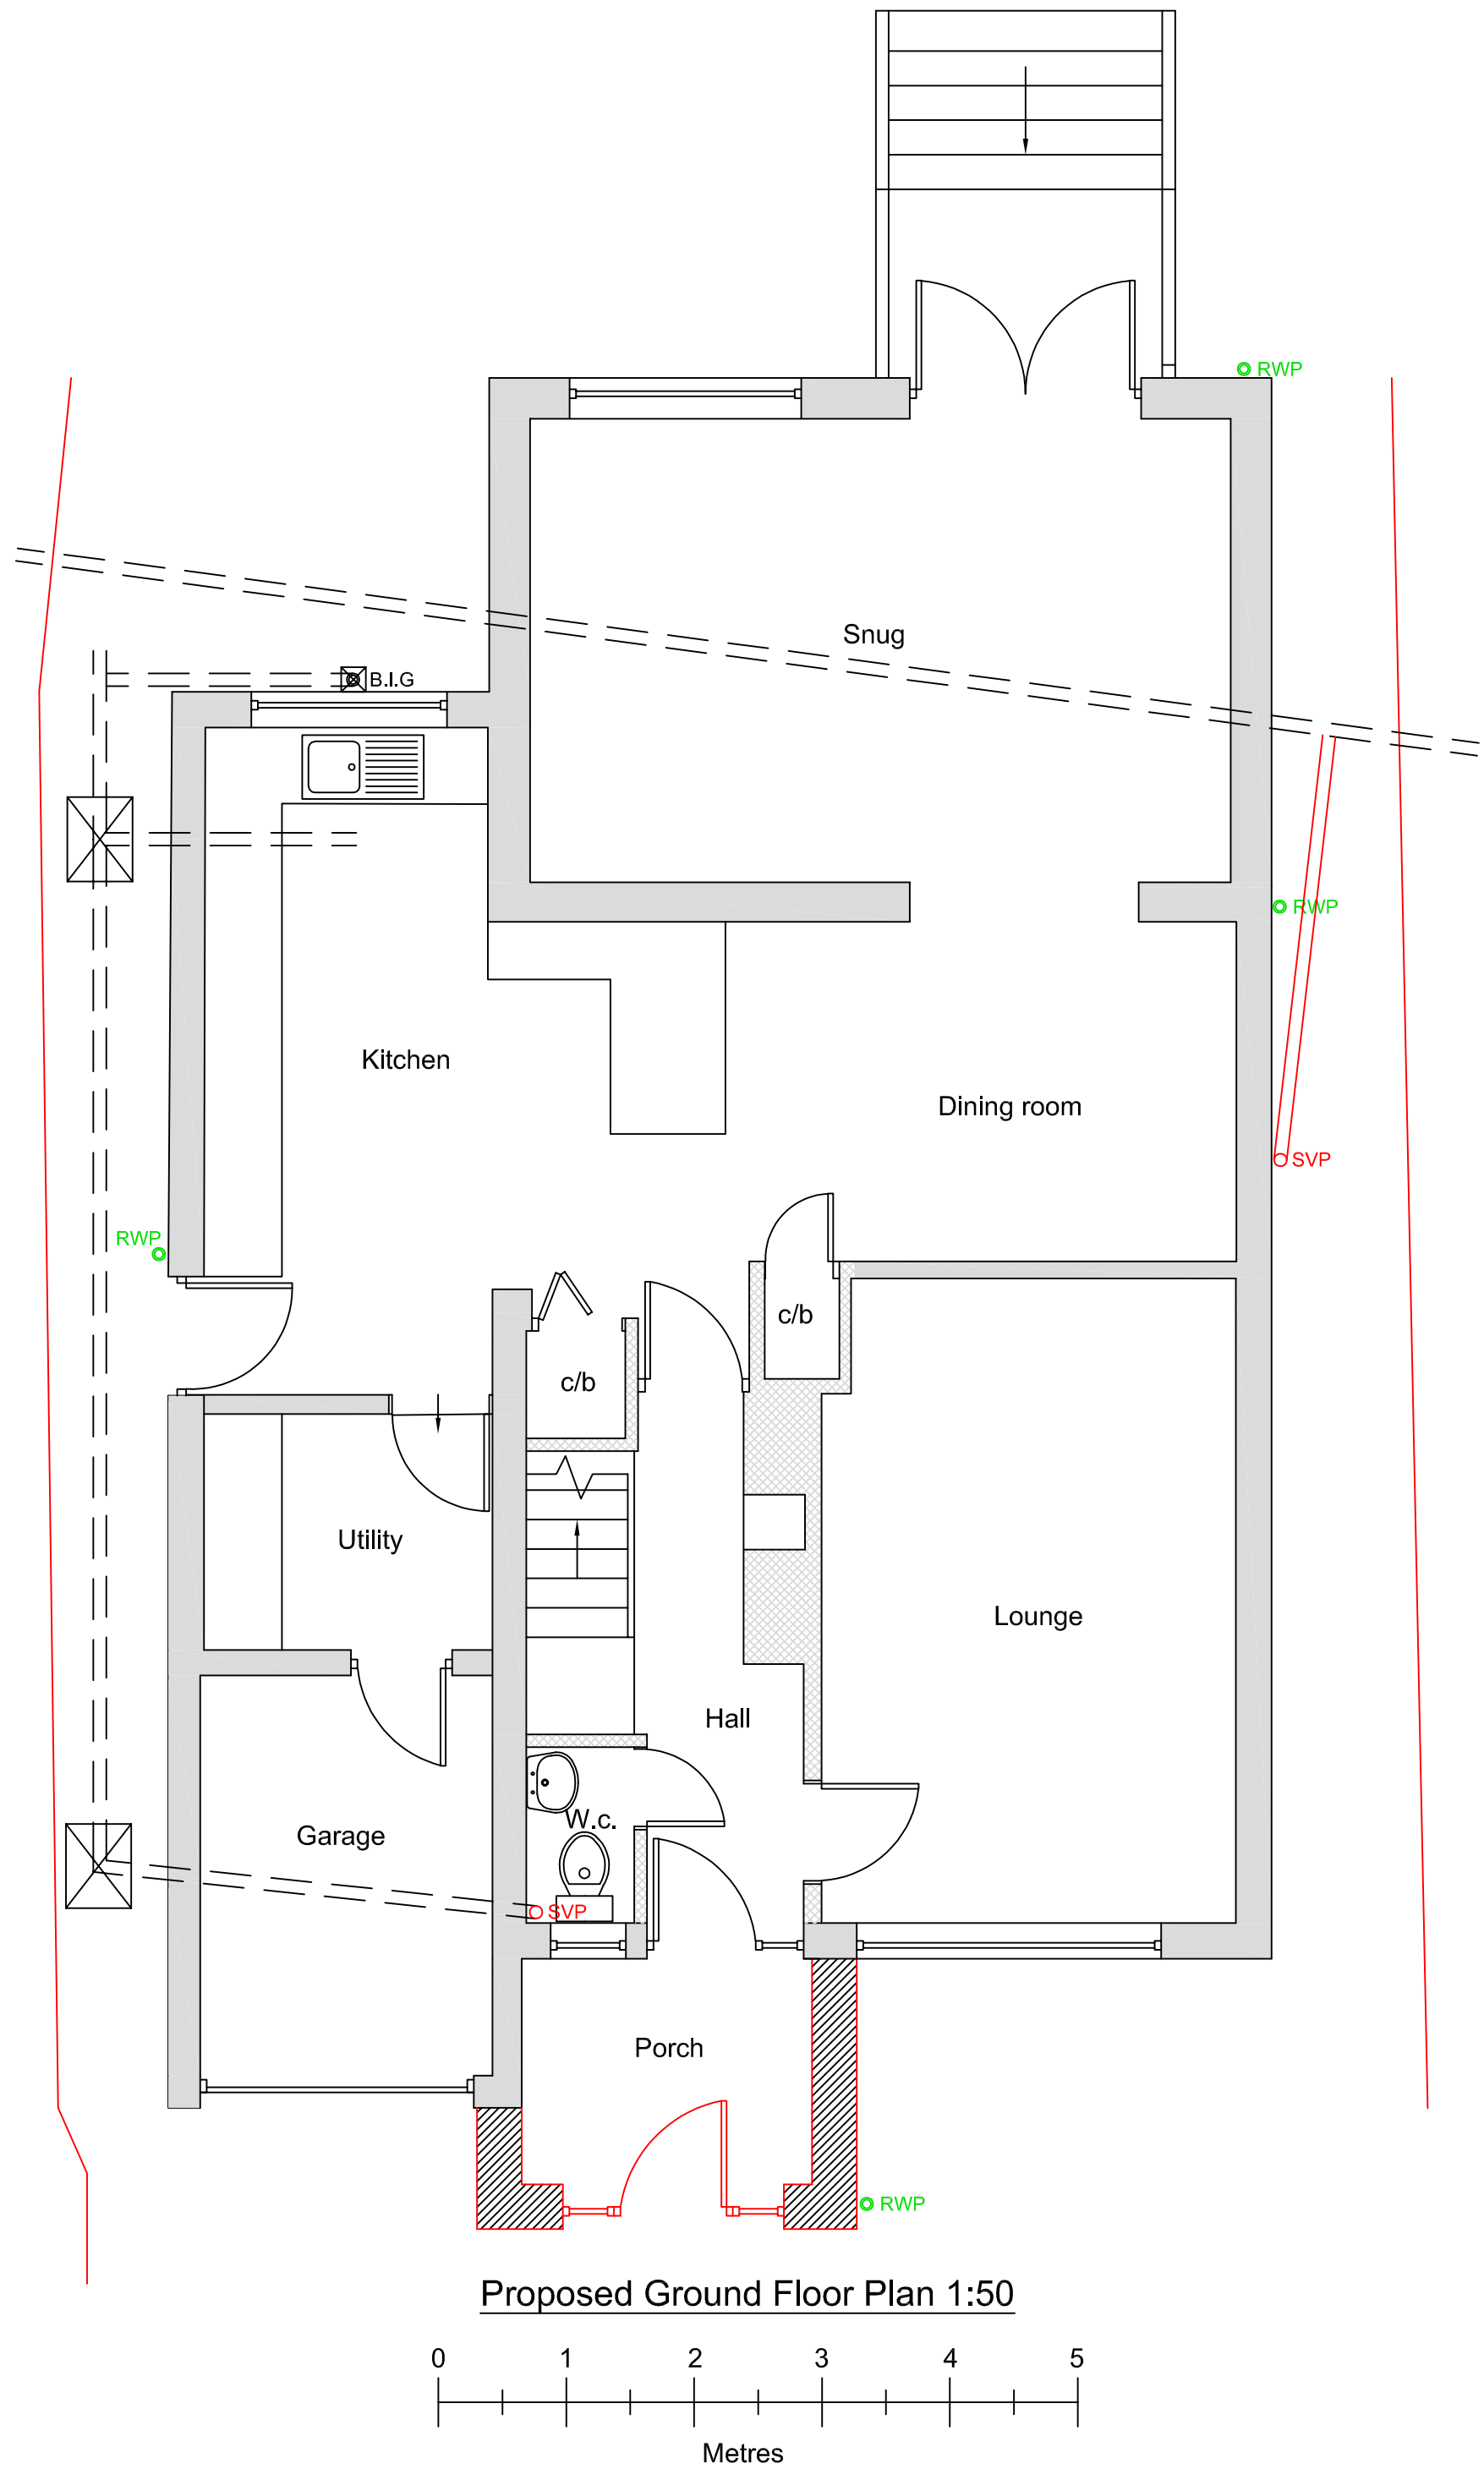

<u>Drawn by</u>	A Harlow & Son 01225 938329	
<u>Proposed First Floor Rear Extension & Replacement Porch</u> for <u>Mr & Mrs Page</u> <u>67 Brook Drive</u> <u>Corsham</u> <u>Wiltshire</u> <u>SN13 9AY</u>		
A1 Papersize		
<u>Scale</u>	1:50	<u>Drawing No AH2025/98</u> Sheet 2 of 3
<u>Date</u>	5th Jan 2026	