


Landscape Drawing

Planting Schedule:

Name	Size: Height & Girth	Number of Trees	Plan Reference
Acer campestre – Field Maple	250cm & 10cm	2	 FM
Crataegus monogyna - Hawthorn	250cm & 10cm	2	 H
Cerasus L - Cherry Blossom	200cm & 8cm	3	 CH

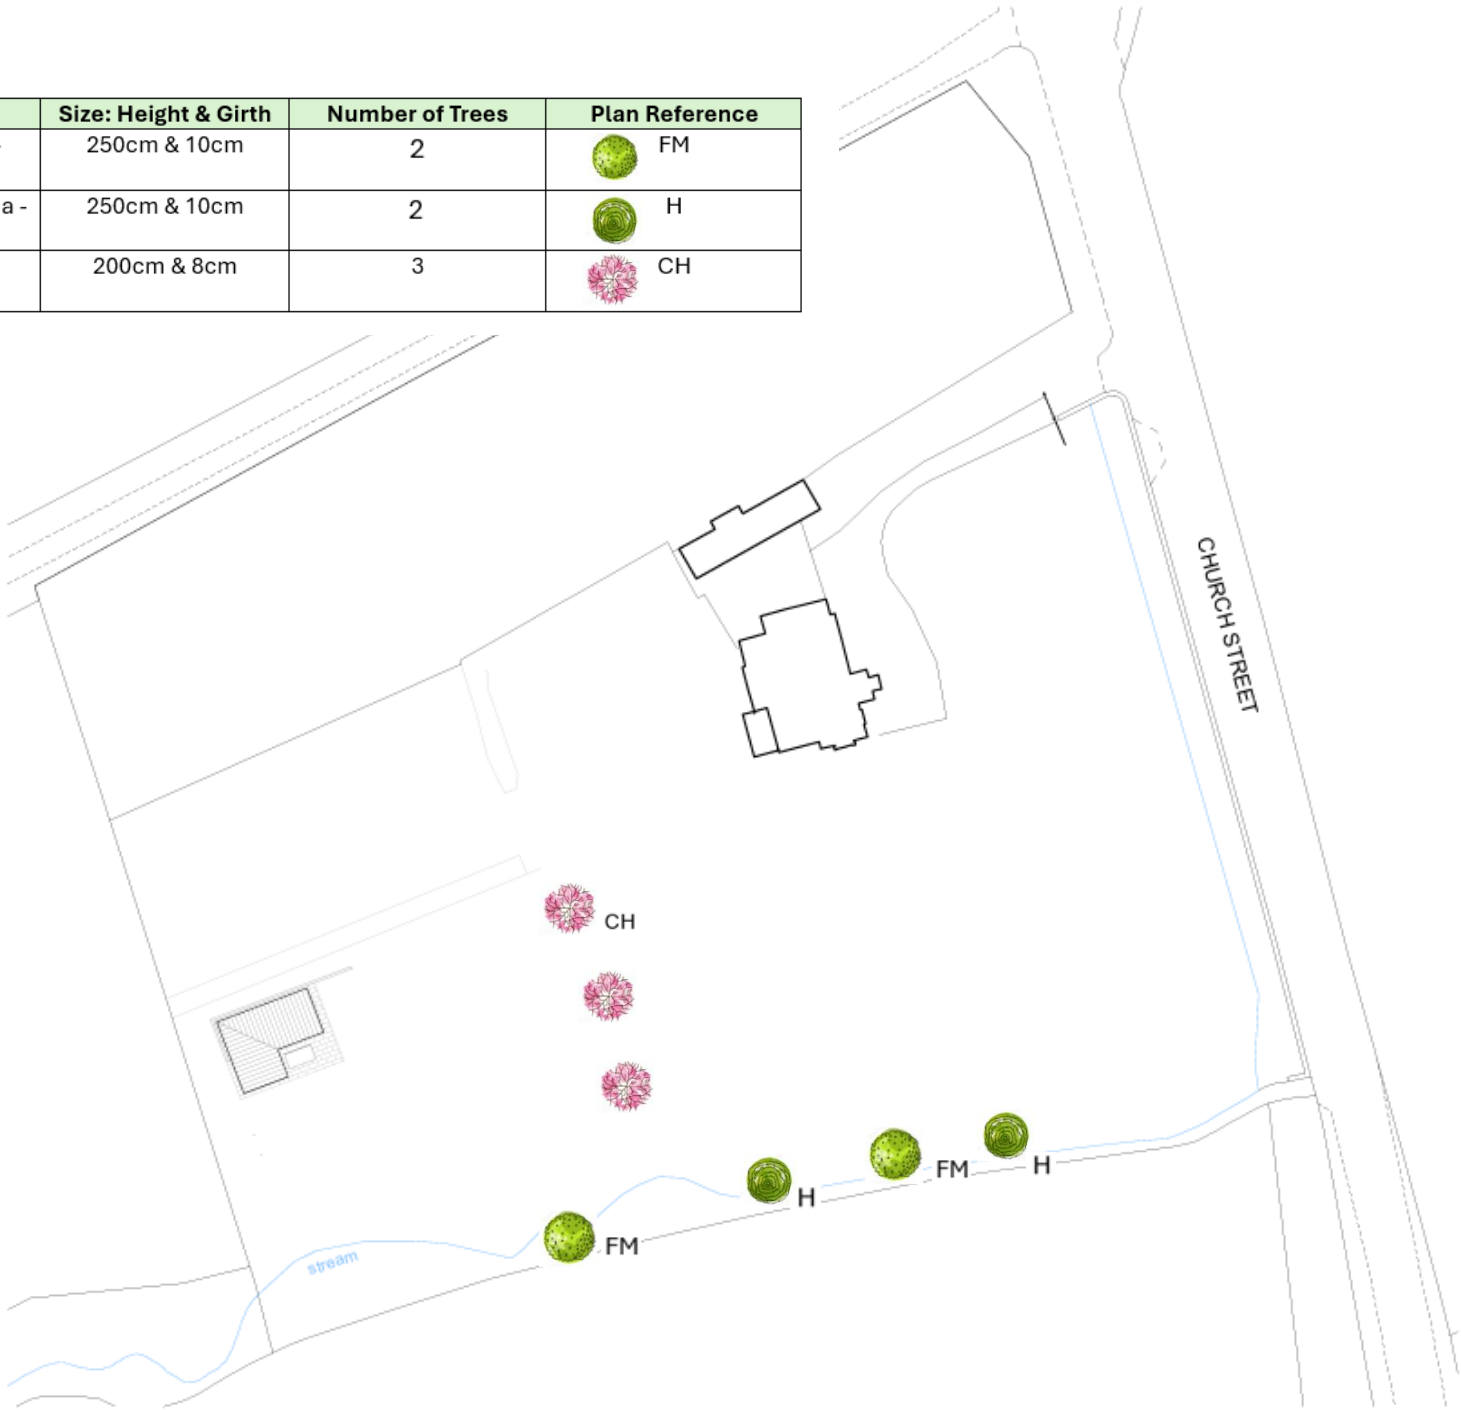

SITE PLAN 1:500

