
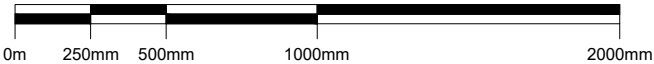


6' x 6' PRESSURE TREATED CONTEMPORARY SLATTED FENCE PANEL
TIMBER WITH SMOOTH-PLANED FINISH
PANELS TO BE JOINED WITH 6" CONCRETE POSTS

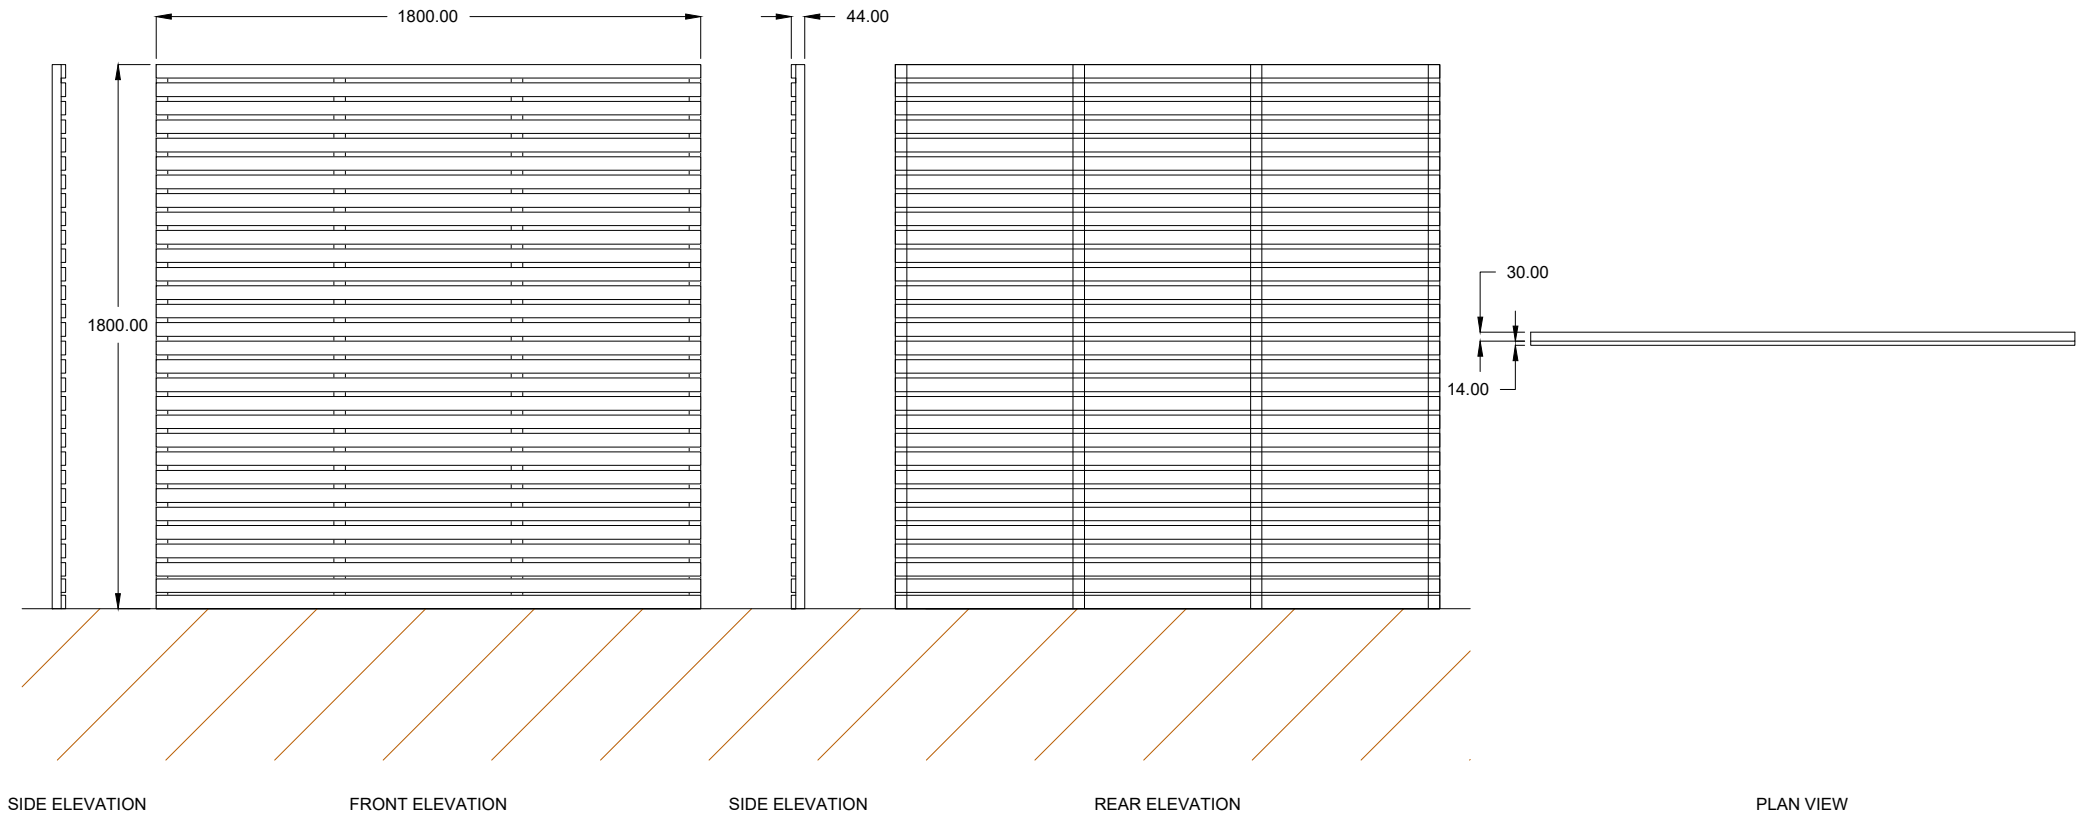

<u>COMMENTS</u>		REV.	DESCRIPTION	REV. BY	APP.	DATE	<u>ADDRESS</u>	<u>PROJECT NAME</u>		
		A	Issued for comment	SF	RK	13/11/23		EQUIPMENT ELEVATION		
								<u>DRAWING TITLE</u>		
								6' x 6' SLATTED FENCE PANEL		
								<u>DRAWING NO.</u>	InstaVolt Ltd, 6 Cedarwood, Crockford Lane, Chineham Park, Hampshire, RG24 8WD	
<u>SCALE (@A4)</u>	<u>DRAWN BY</u>							001_48		
1:25	SF								© InstaVolt Ltd. 2023	<u>REV.</u> A