


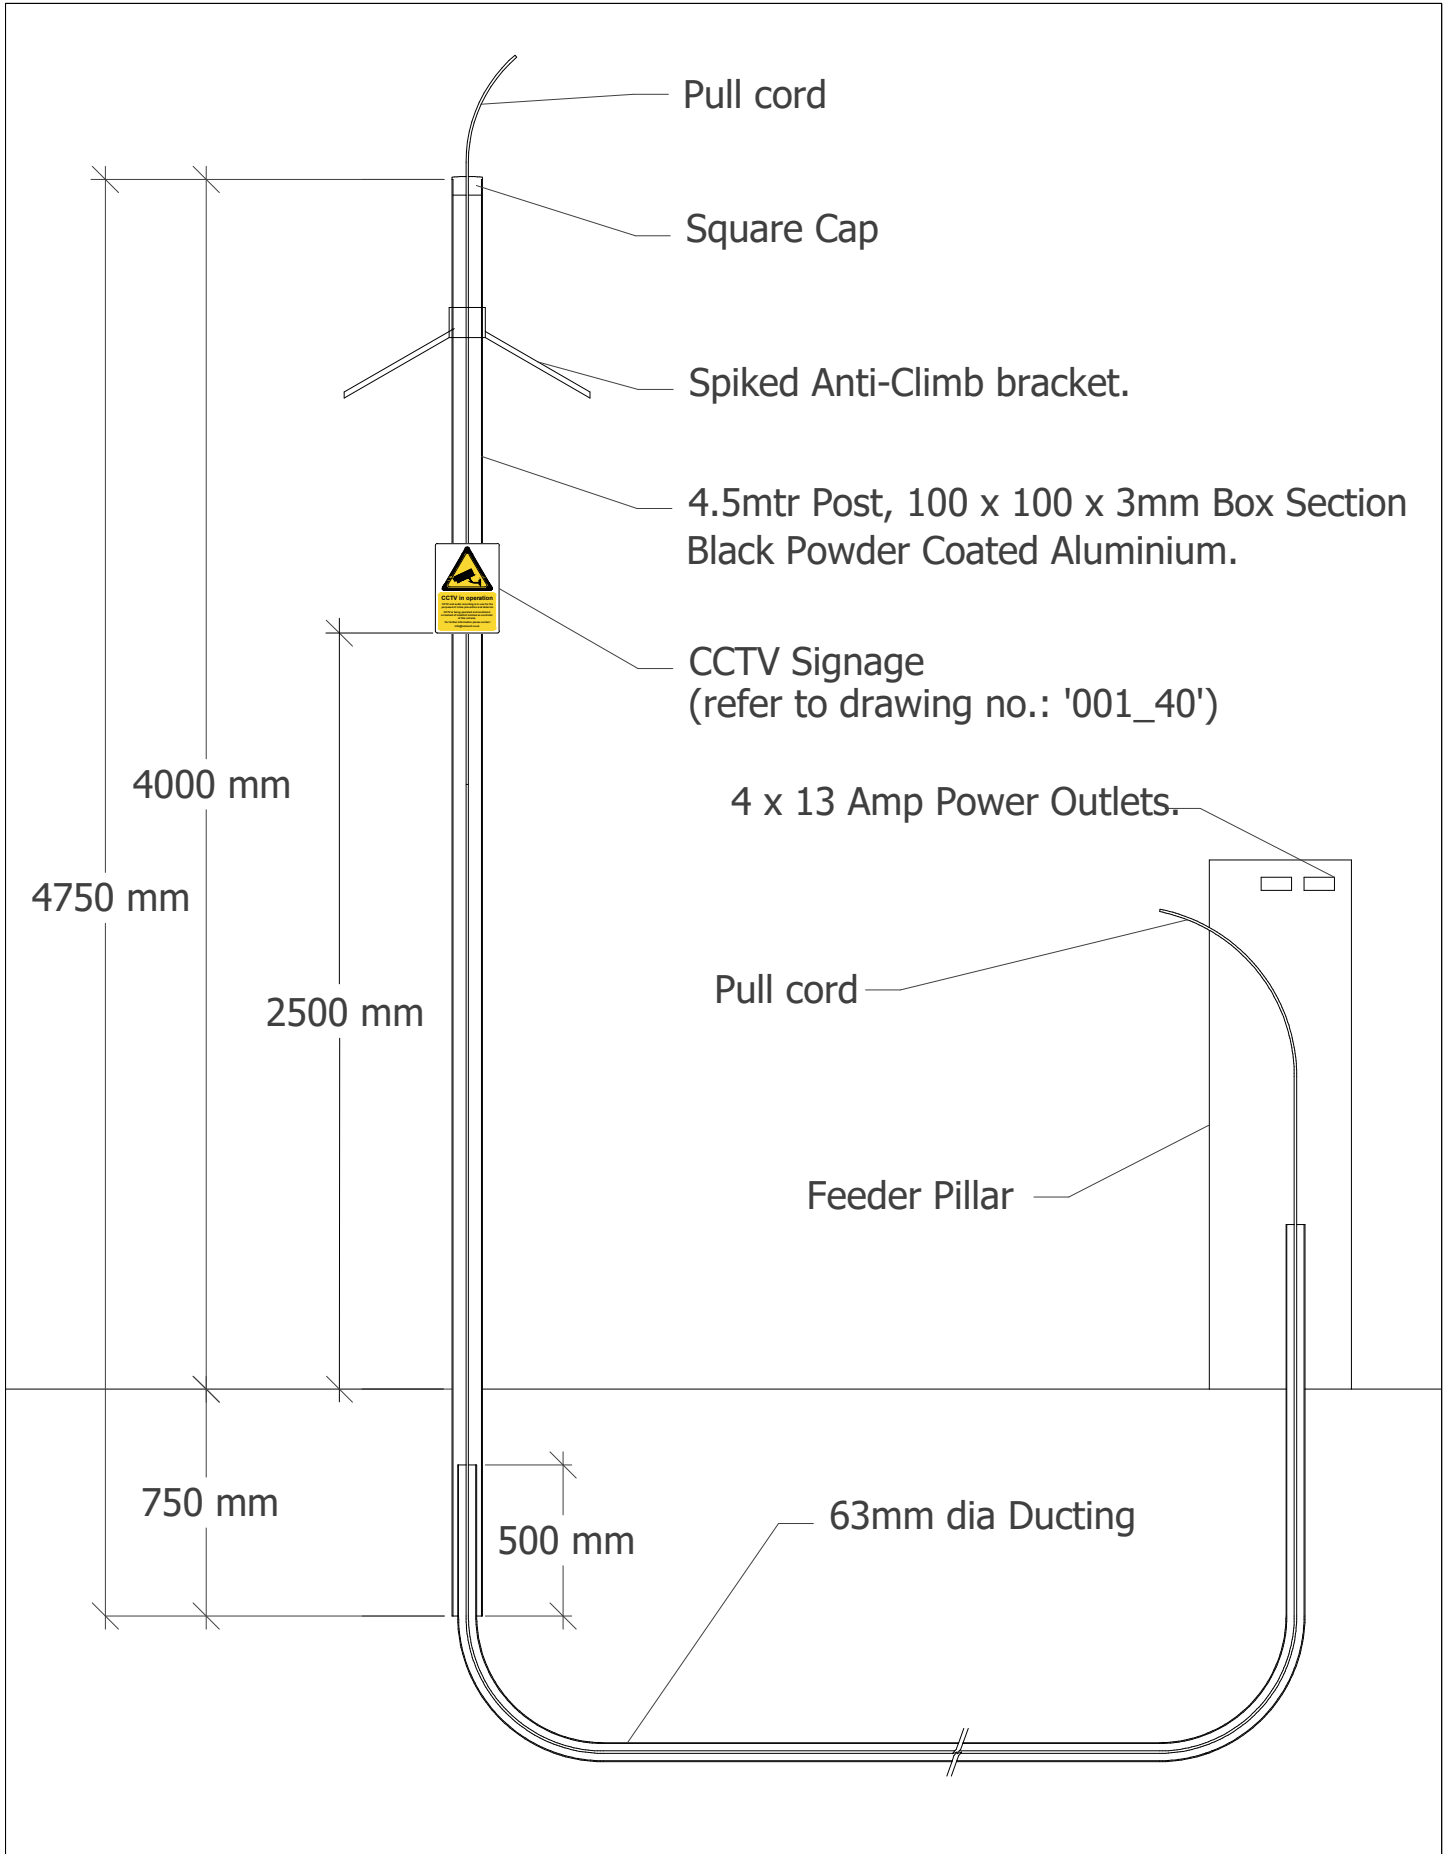

REV.	DESCRIPTION	REV. BY	APP.	DATE	ADDRESS	PROJECT NAME	INSTAVOLT		
A	Issued for comment	JM	SF	22/11/24		EQUIPMENT ELEVATIONS	InstaVolt Ltd, 6 Cedarwood, Crockford Lane, Chineham Park, Hampshire, RG24 8WD © InstaVolt Ltd. 2023		
B	Added CCTV signage	DB	SF	11/07/25		DRAWING TITLE			
						CCTV - INCLUDING CABLING DETAILS (UNDERGROUND)			
						DRAWING NO.	SCALE (@A4)	DRAWN BY	REV.
						001_59	NTS	JM	B