
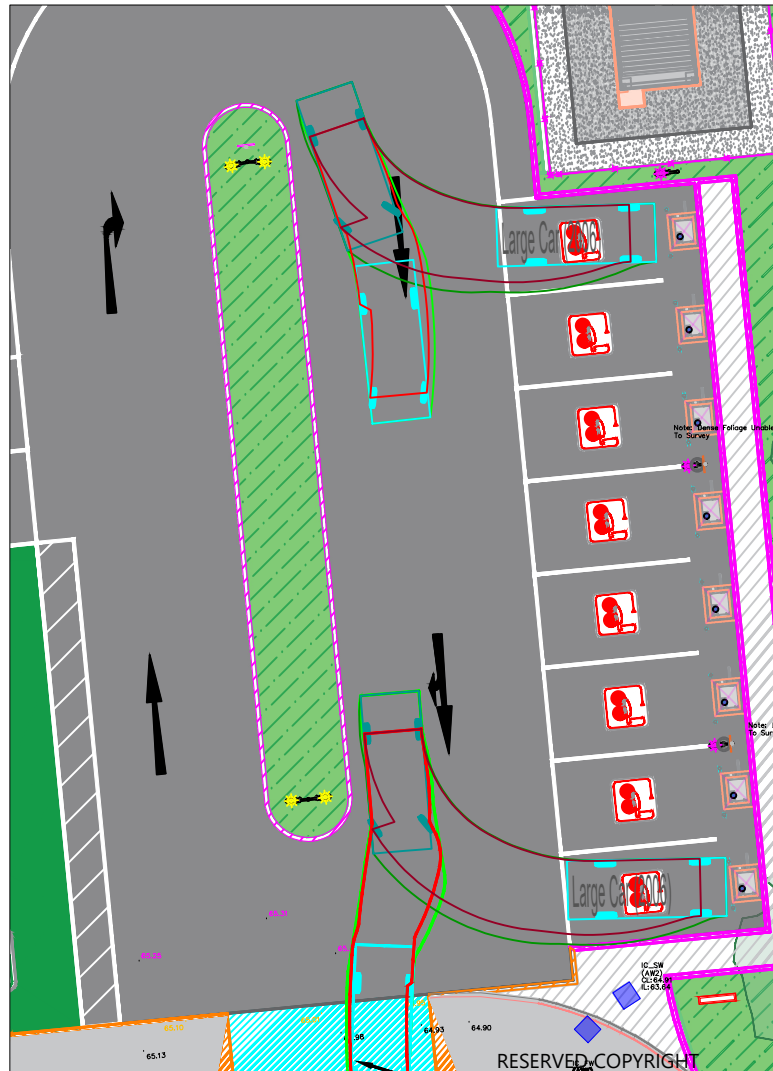
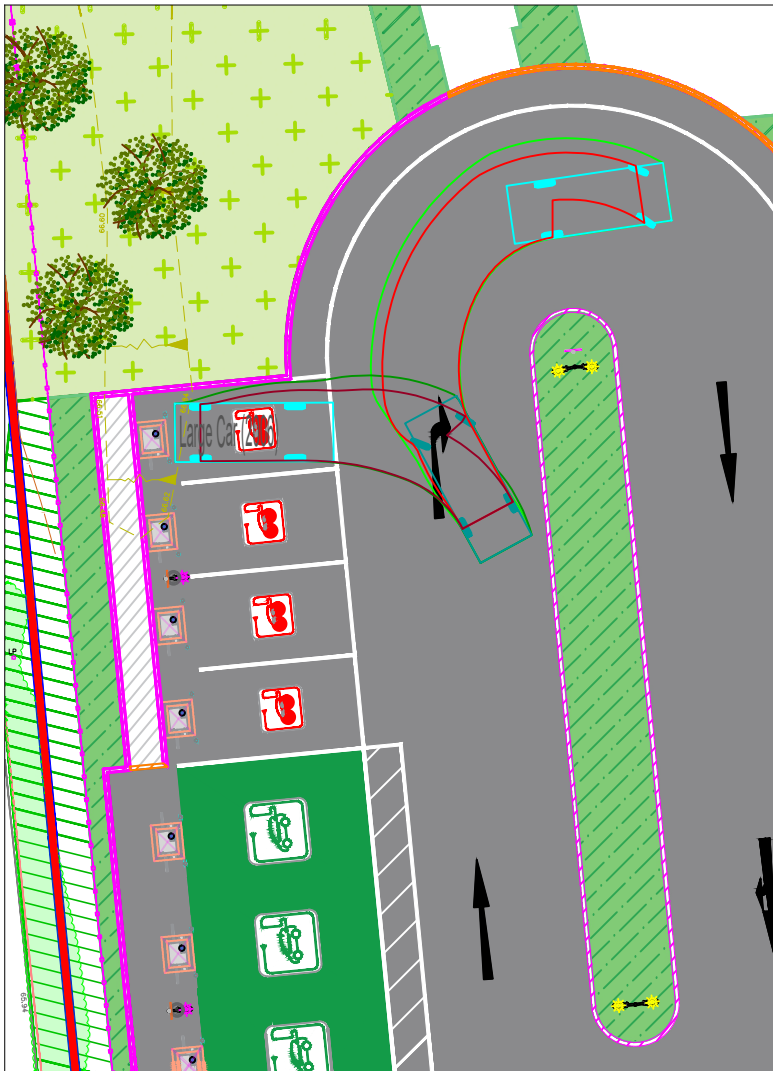
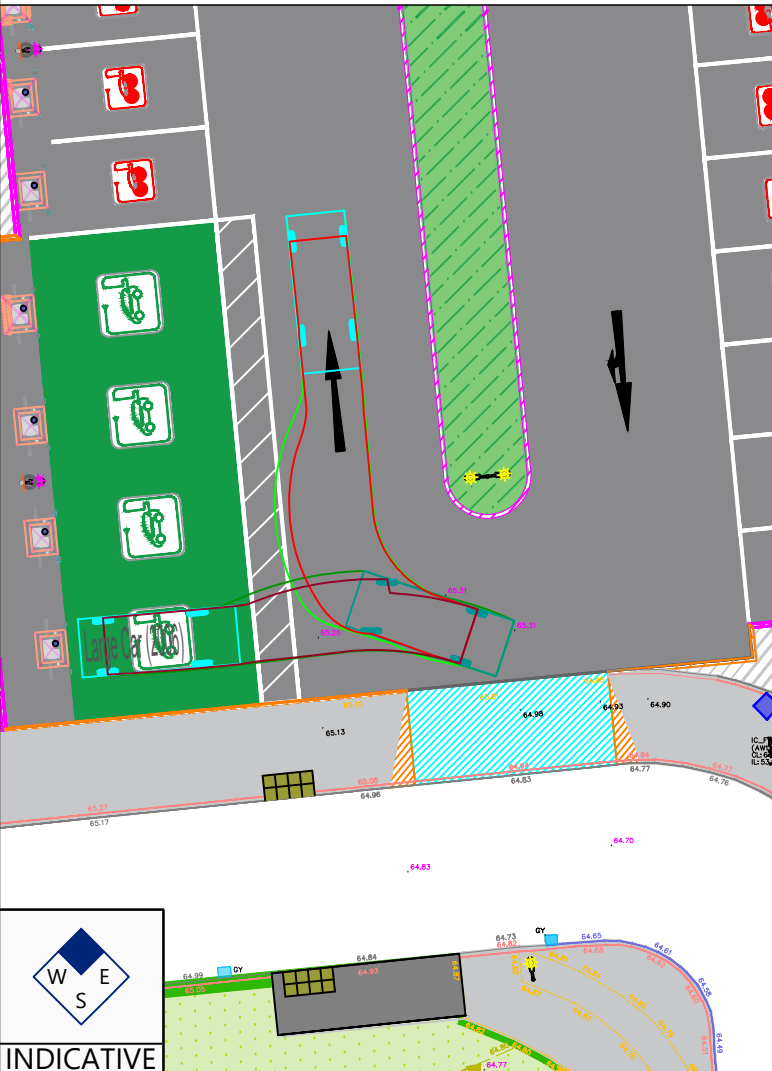
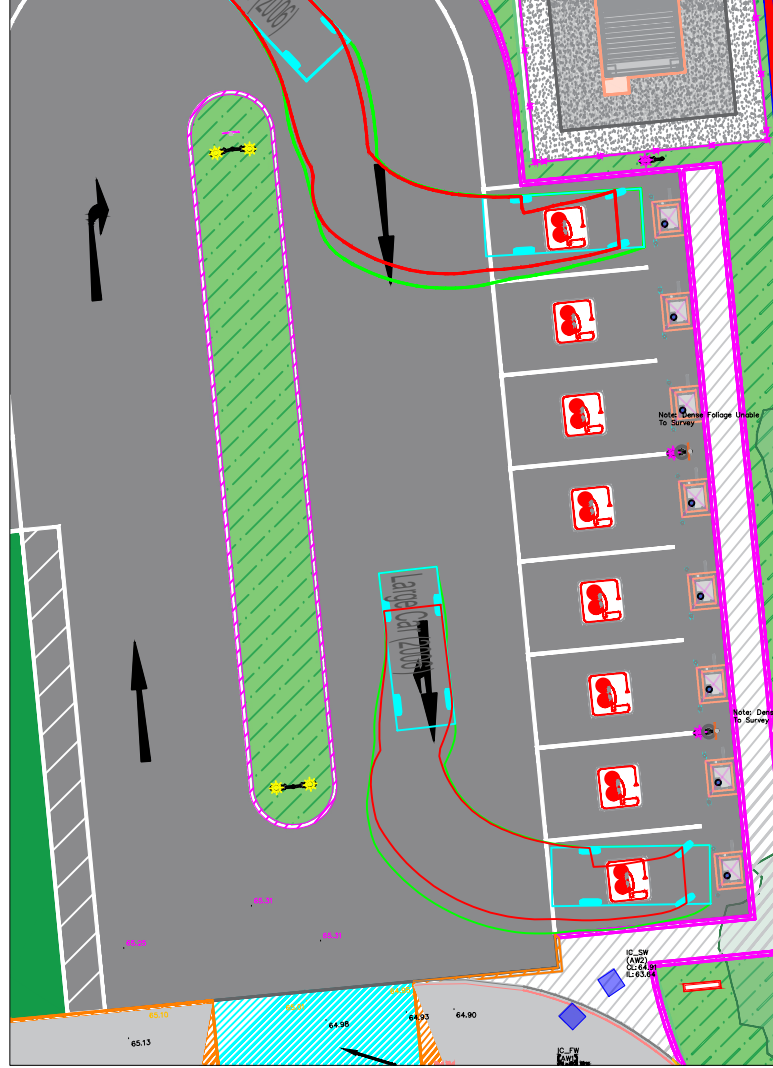
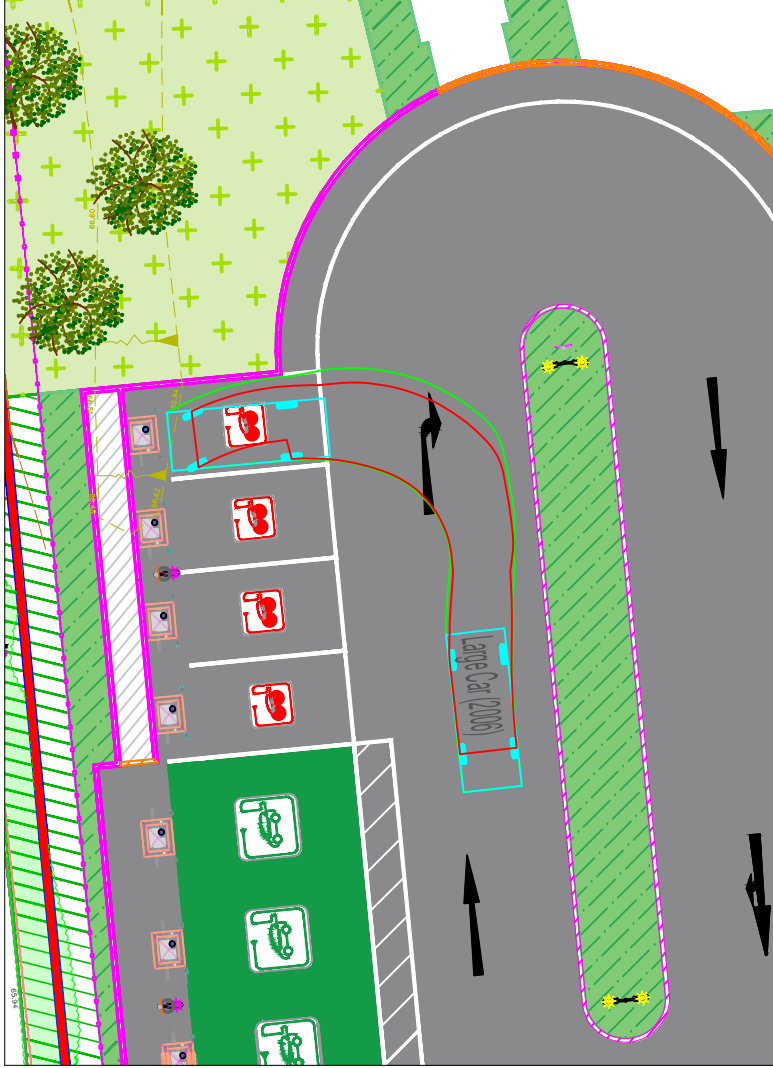



A3
ORIGINAL
PLOT SIZE

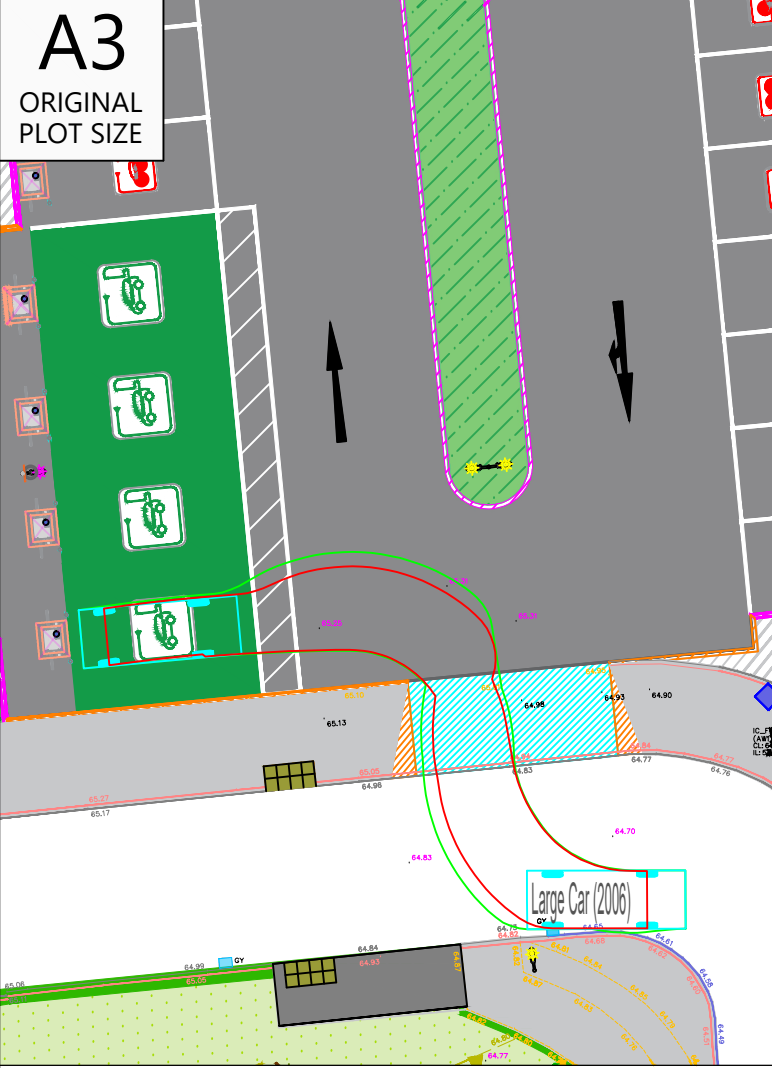

Reproduced from Ordnance Survey Superplan Data with the permission of The Controller of His Majesty's Stationery Office. Crown Copyright - Licence No. AL100034021

NOTES:

- Based on Architect drawing "10829 - 0001_01 Site Layout_RevH.dwg"

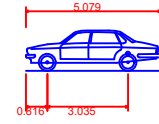

Large Car (2006)
Overall Length 5.079m
Overall Width 1.872m
Overall Body Height 1.525m
Min Body Ground Clearance 0.310m
Max Track Width 1.831m
Lock to lock time 4.00s
Kerb to Kerb Turning Radius 5.900m

Rev	Date	Details	Drawn by	Checked by	Approved by

Bristol
Cambridge
London
Welwyn Garden City



1 Giltspur Street
London
EC1A 9DD
020 7119 1155
www.tpa.uk.com

CLIENT:
INSTAVOLT LIMITED

PROJECT:
**LAND ADJACENT TO BATH ROAD,
CHIPPENHAM
SN14 0AF**

TITLE:
**SWEPT PATH ANALYSIS
OF KEY CHARGING BAYS**

STATUS:
FOR INFORMATION

SCALE: 1:250	DATE: 13/11/25	DRAWN: NH	CHECKED:	APPROVED: NH
JOB NO: 2508-020	DRAWING NO: SP02	REVISION: A		