


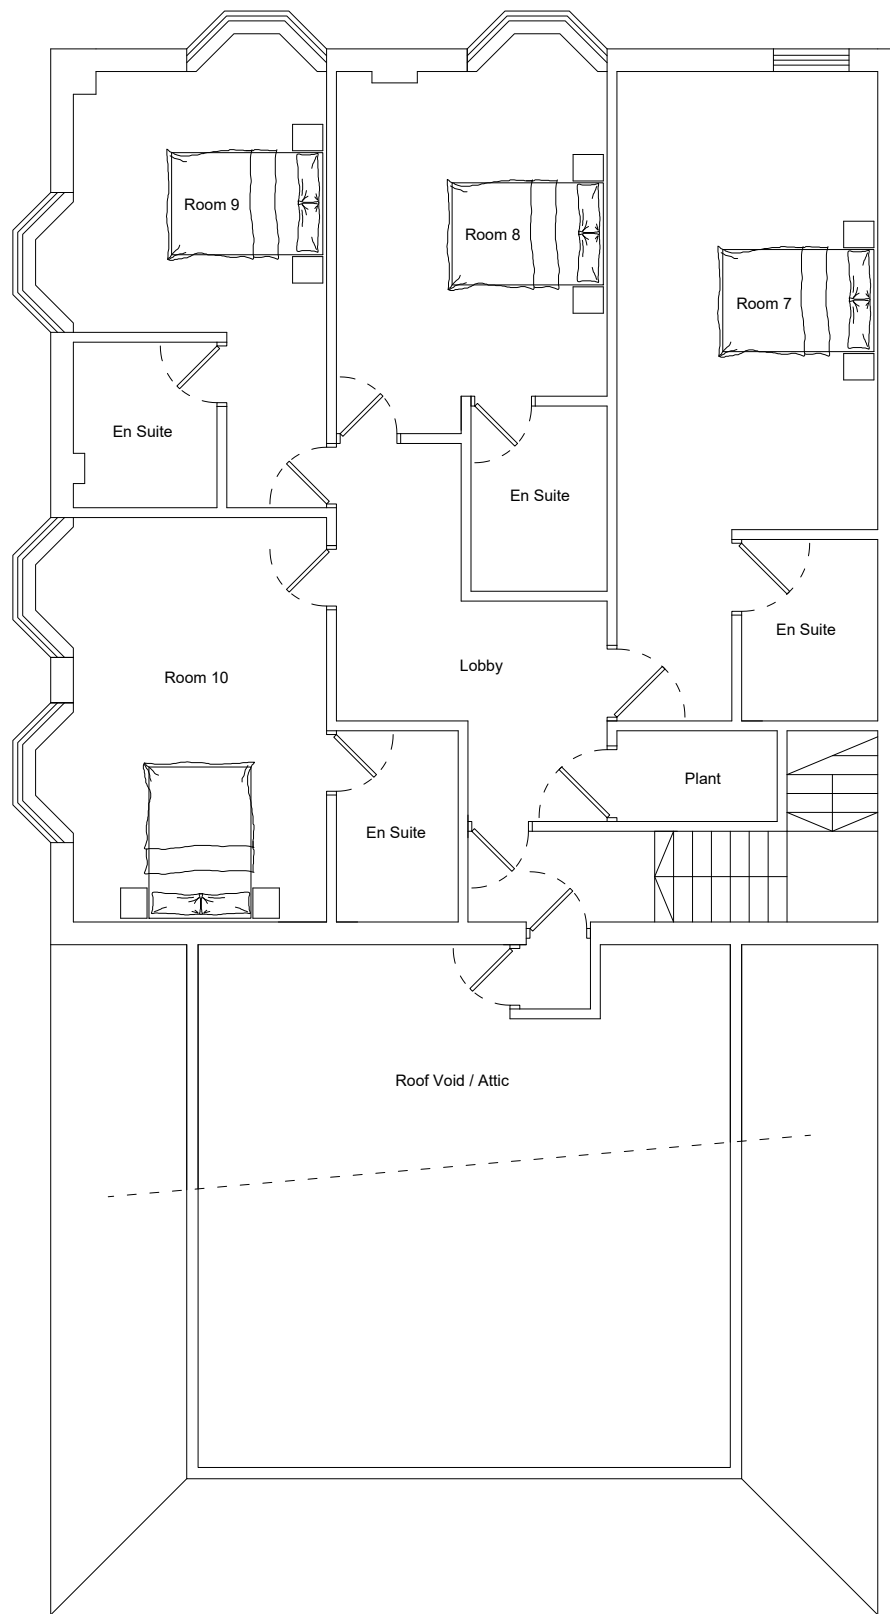

Second Floor Plan

As Proposed



Rear Elevation (to Brown Street Car Park)
As Proposed