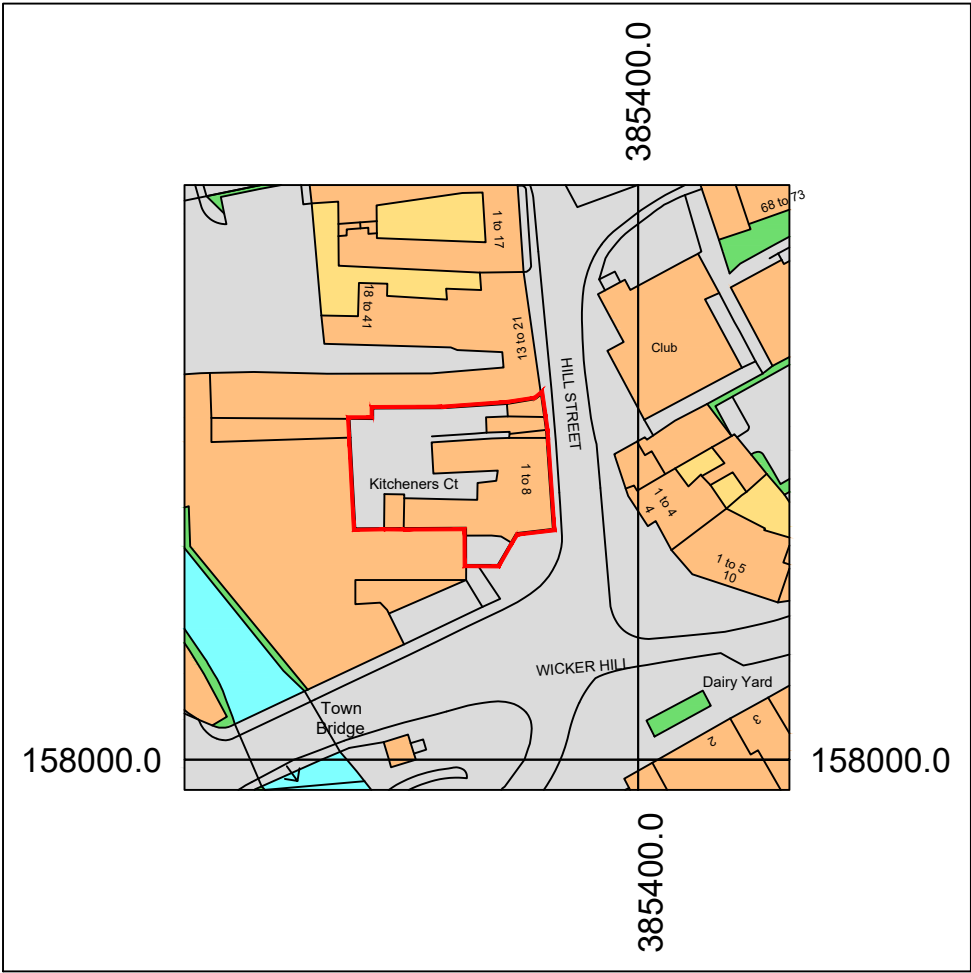


Site Location Plan
Scale 1:1250

M.A. LANGSBURY
Chartered Building Surveyor

Registered Office
Dunces Cottage
Andoversford
GL54 4HP

Client
Kitchener's Court
Management Ltd

Project Title
Kitchener's Court
Hill Street,
Trowbridge

Drawing Title
Site Location Plan

Project No.
25-838
Scale
1:1250 @ A3

Drawing Number
005
Drawing Status
Existing

Drawn By
AL
Checked By
-

Rev	Description	Date