



MATERIALS:
Roof: Concrete/clay effect tiles
Walls: Render & random stone walling
Windows: uPVC, brown
Rainwater goods: uPVC, brown

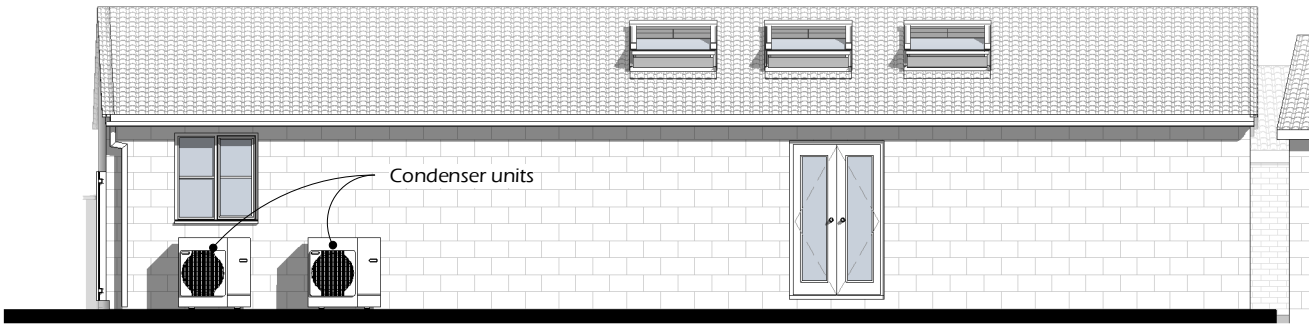


1 North Elevation
1 : 100

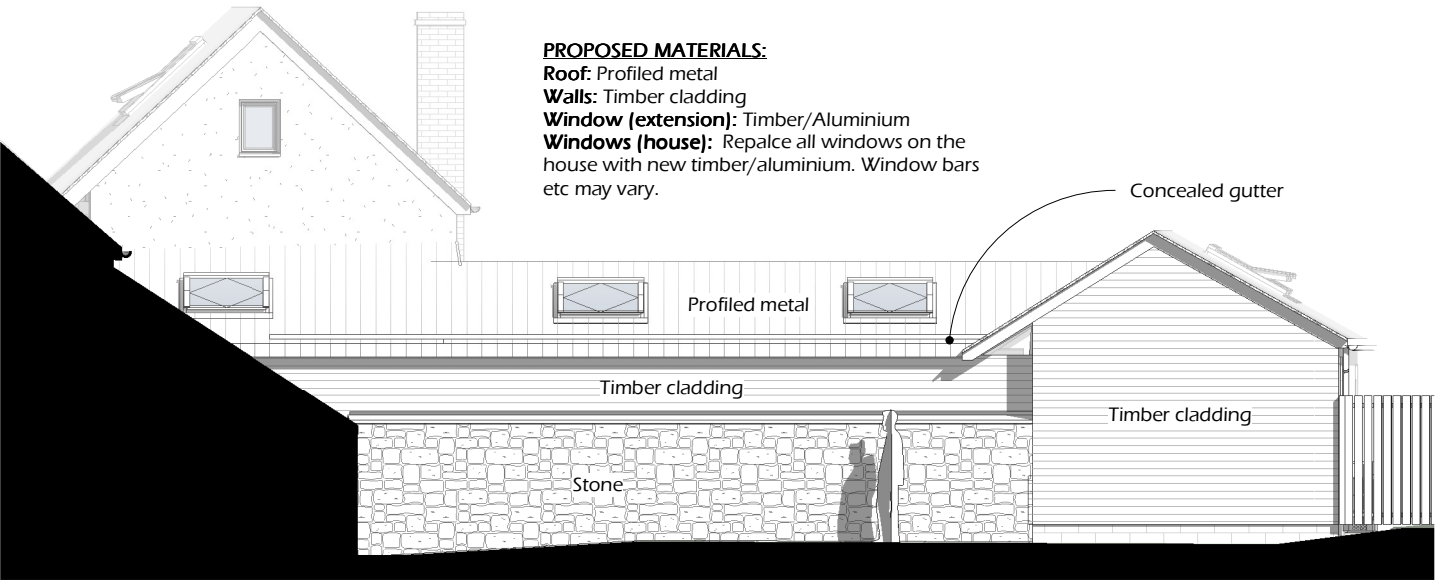

3 East Elevation
1 : 100



2 South Elevation
1 : 100

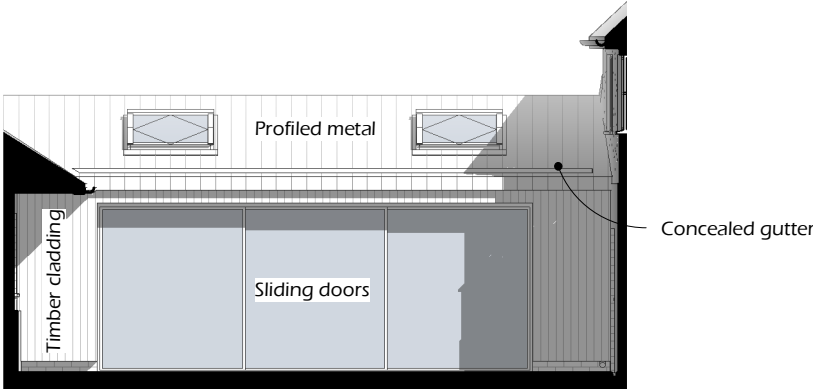

4 West Elevation
1 : 100

