




LOCATION PLAN 1:1250

Ordnance Survey (c) Crown Copyright 2025. All rights reserved. Licence number 100054135

PROPOSED

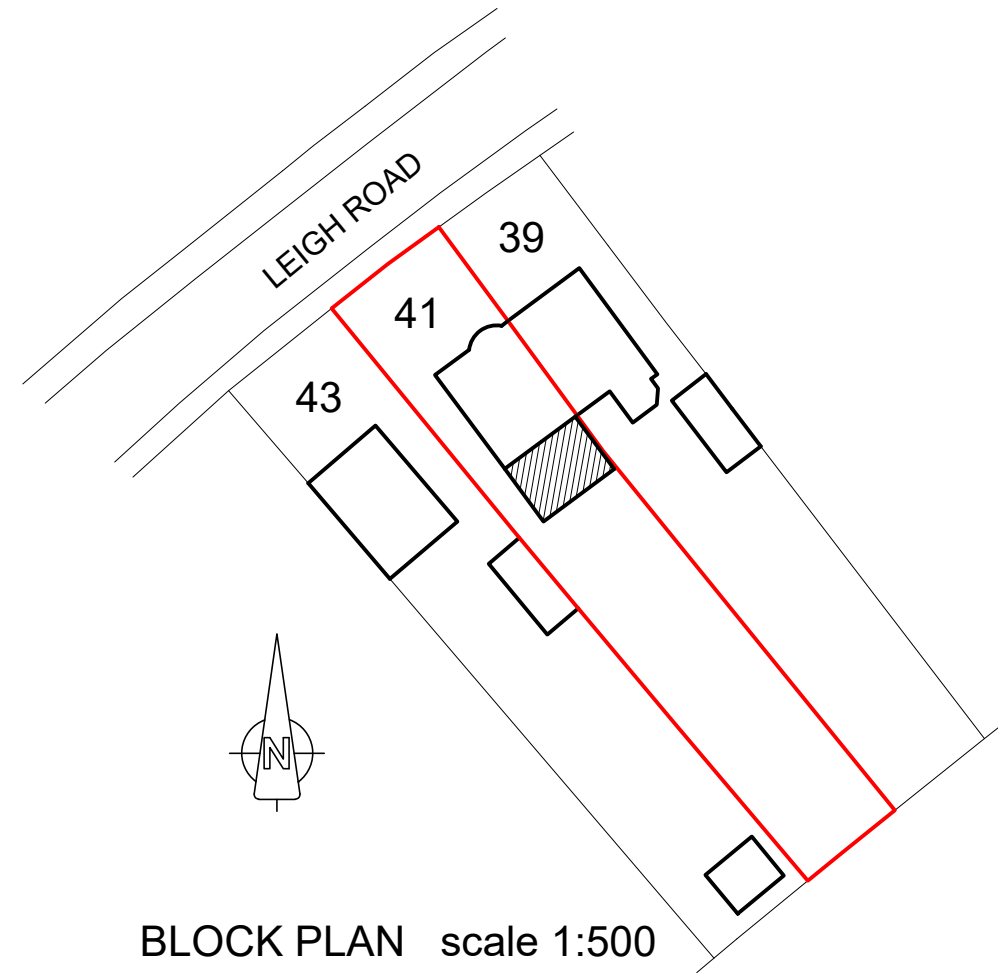

BLOCK PLAN scale 1:500 PROPOSED



project . address
Extension
41 Leigh Road Westbury Wiltshire BA13 3QW

fmh architectural ltd
architectural design and consultancy

www.fmhas.co.uk

drawing title	scale	sheet size	date	drawing no.	revision
Proposed location and block plans	1:500 1:1250	A2	January 2026	1355-P01	-