




## LOCATION PLAN 1:1250

Ordnance Survey (c) Crown Copyright 2025. All rights reserved. Licence number 100054135

EXISTING

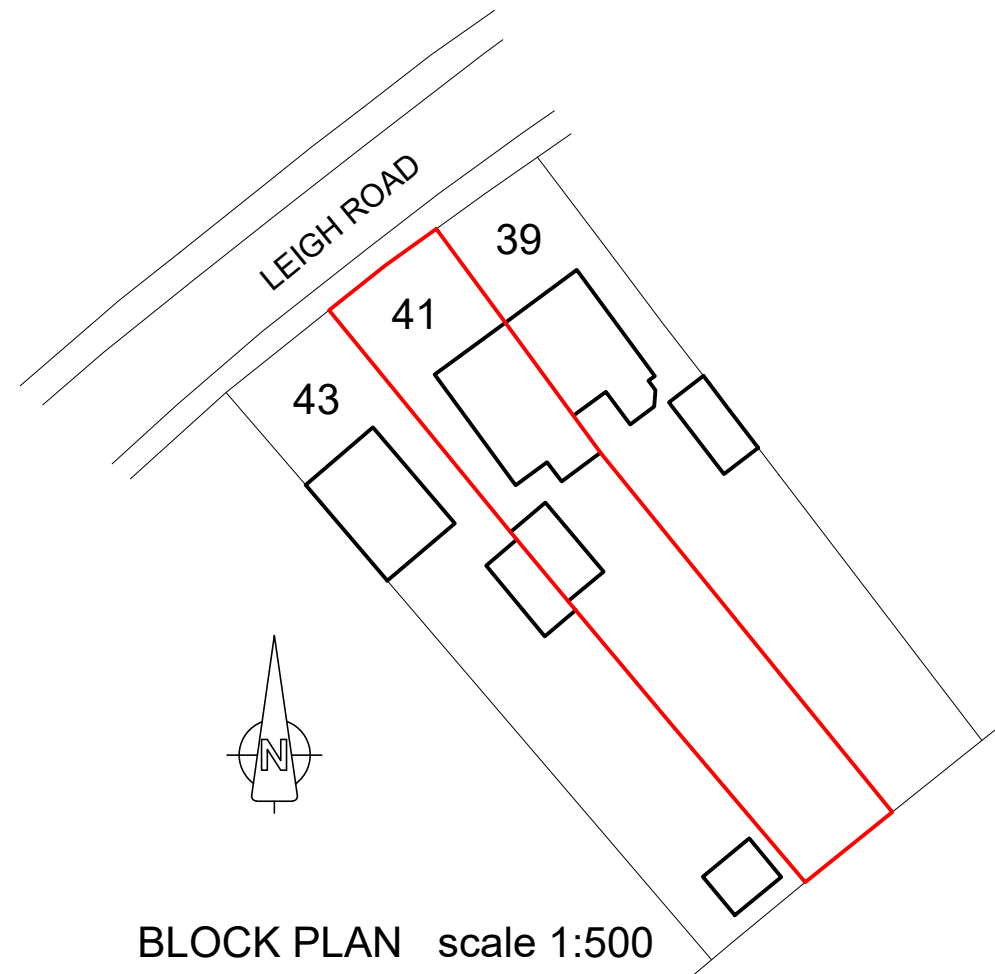

## BLOCK PLAN scale 1:500 EXISTING



project . address  
Extension  
41 Leigh Road Westbury Wiltshire BA13 3QW

fmh architectural ltd  
architectural design and consultancy

www.fmhas.co.uk

| drawing title                     | scale        | sheet size | date          | drawing no. | revision |
|-----------------------------------|--------------|------------|---------------|-------------|----------|
| Existing location and block plans | 1:500 1:1250 | A2         | December 2025 | 1355-S01    | -        |