

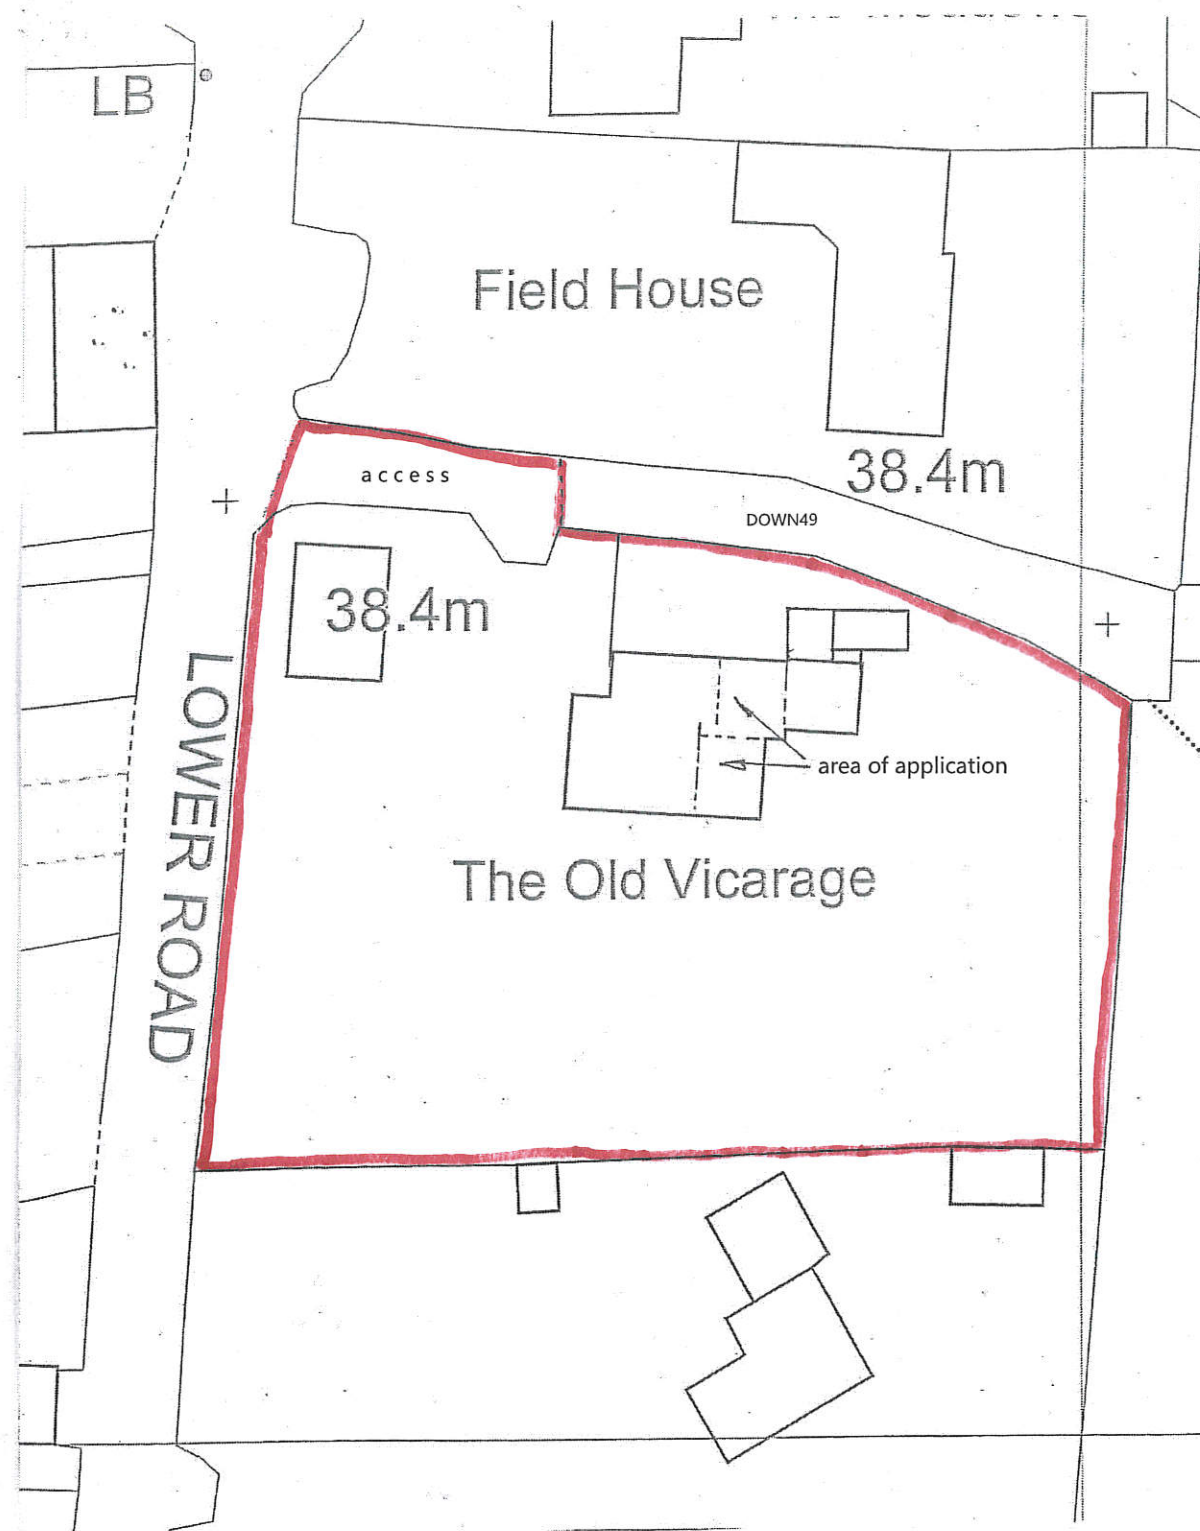


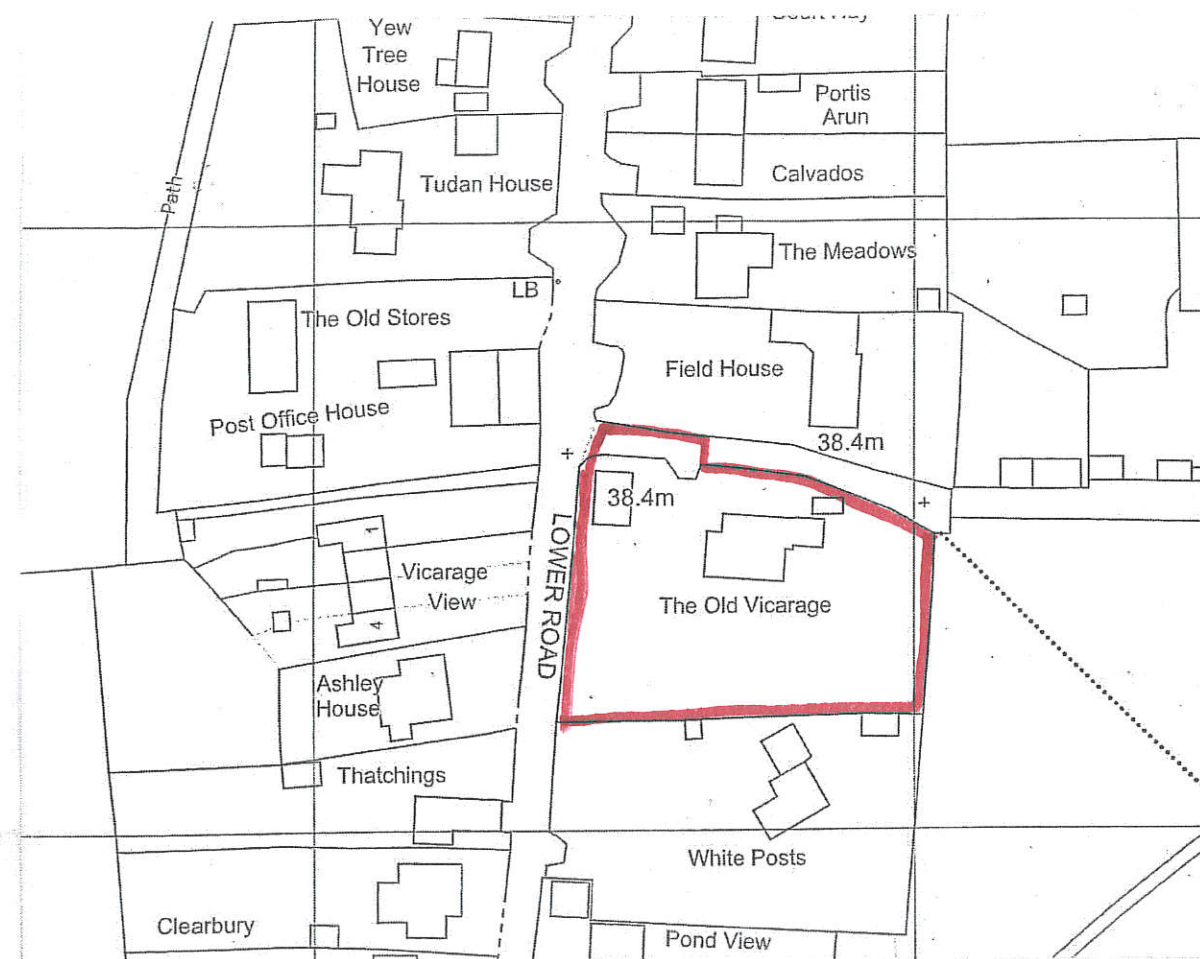

Block Plan

1-500


To be read in conjunction with
Drwg no 01626 /2

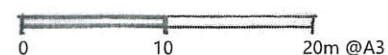

Location Plan

Crown Copyright Reserved
Licence No 100007045

1-1250

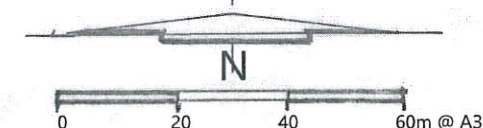

Damen Associates Ltd
Architectural Services

Kingsdown Studio
Back Drove
West Winterslow
Salisbury, Wilts SP5 1SX
Tel: 01980 863191
E-mail: burrows.damen@btconnect.com

Mr & Mrs S Carter
The Old Vicarage
Charlton All Saints
Salisbury SP5 4HQ

Location & Block Plan

Scale as stated

Date January 2026

Drwg. no.

01626

1

Rev.

This plan is the Surveyors
COPYRIGHT

PN