

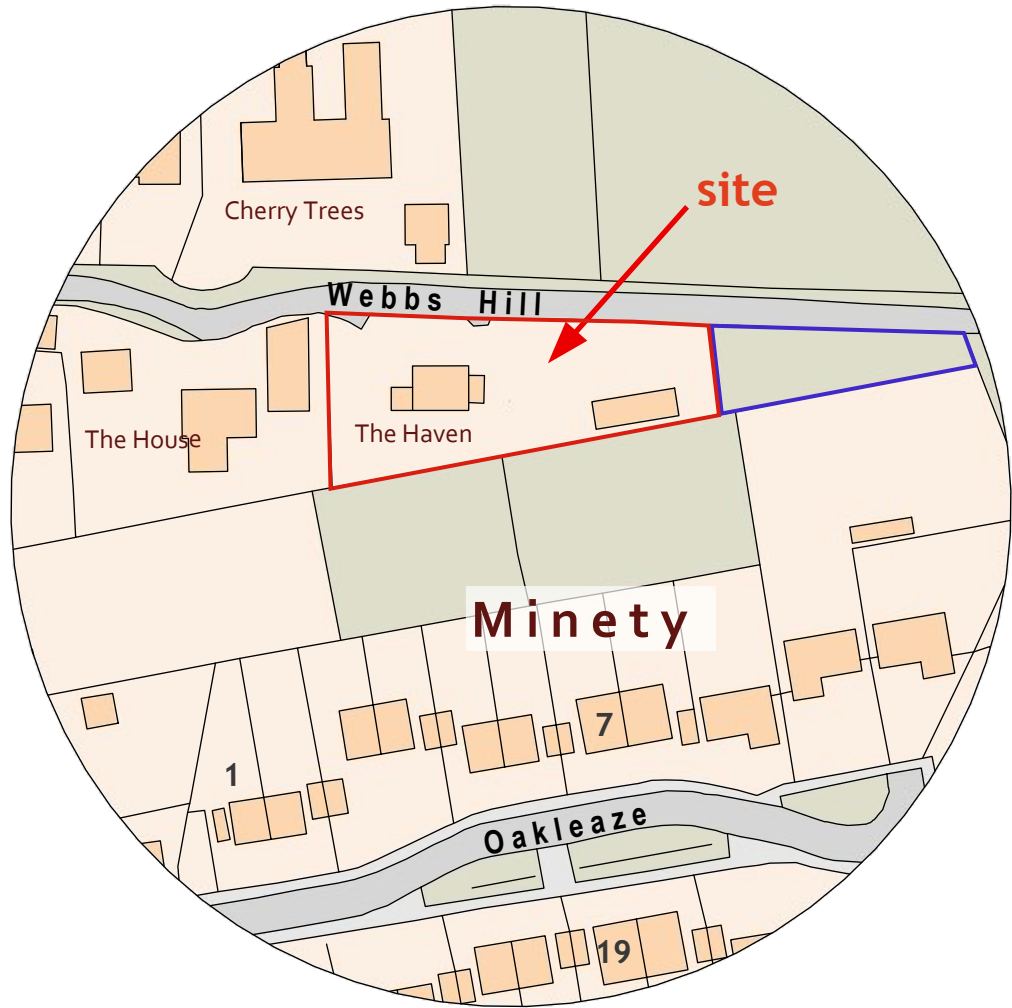
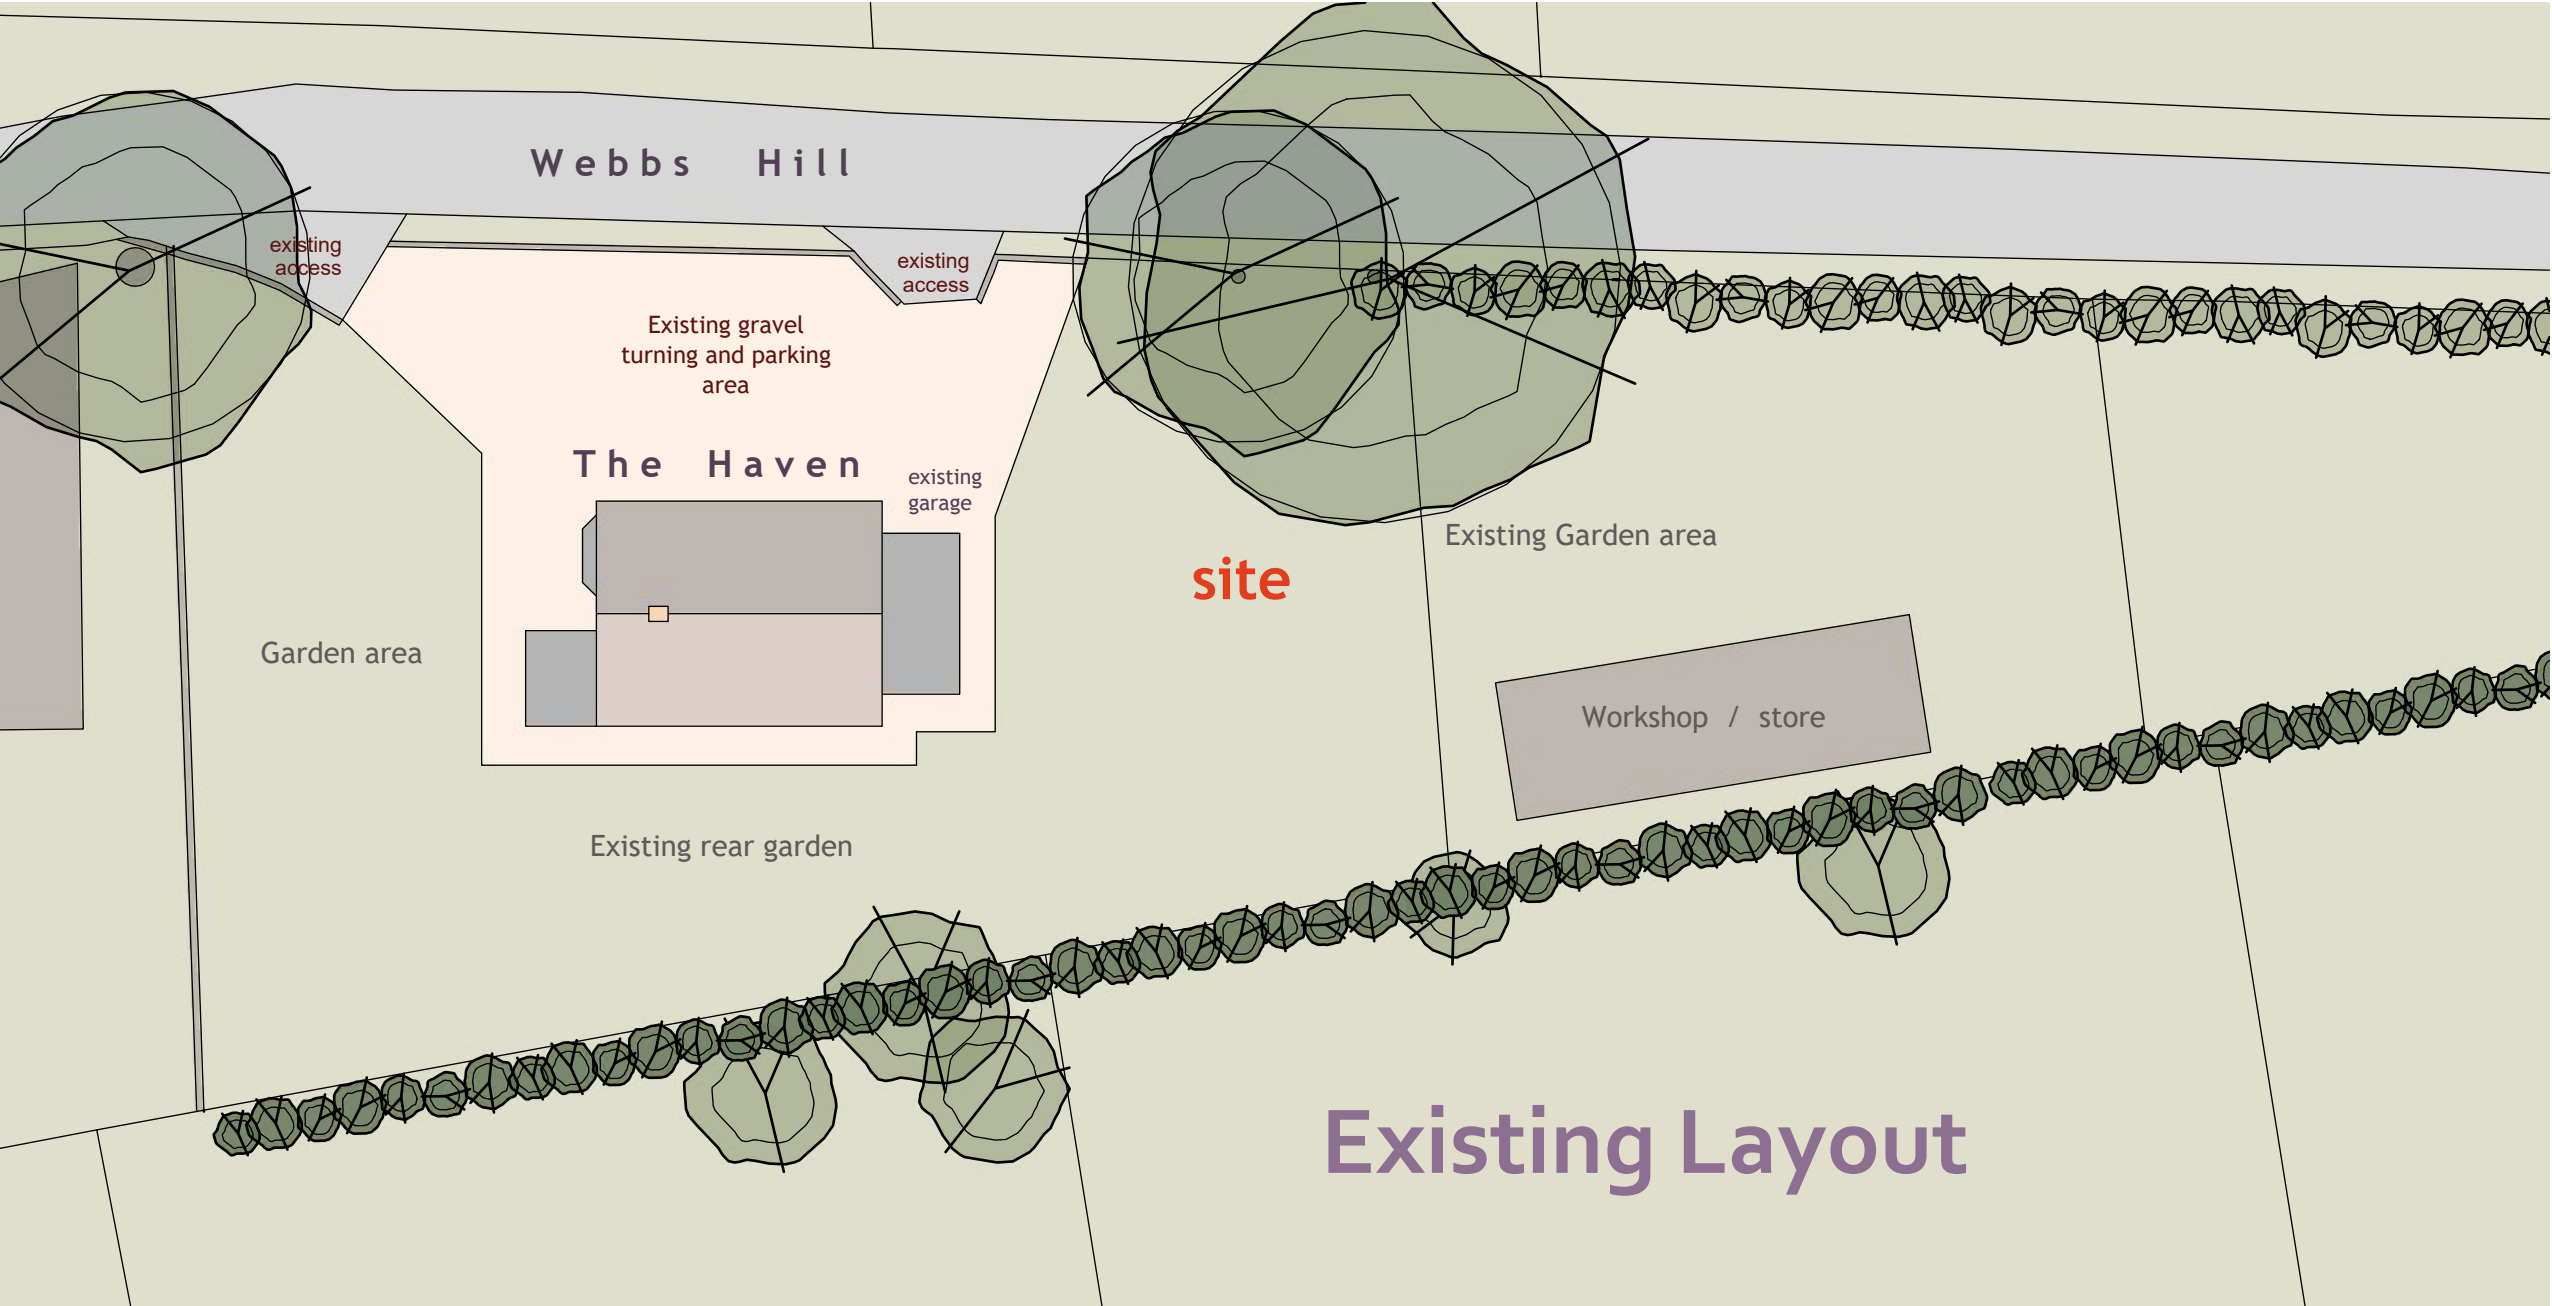
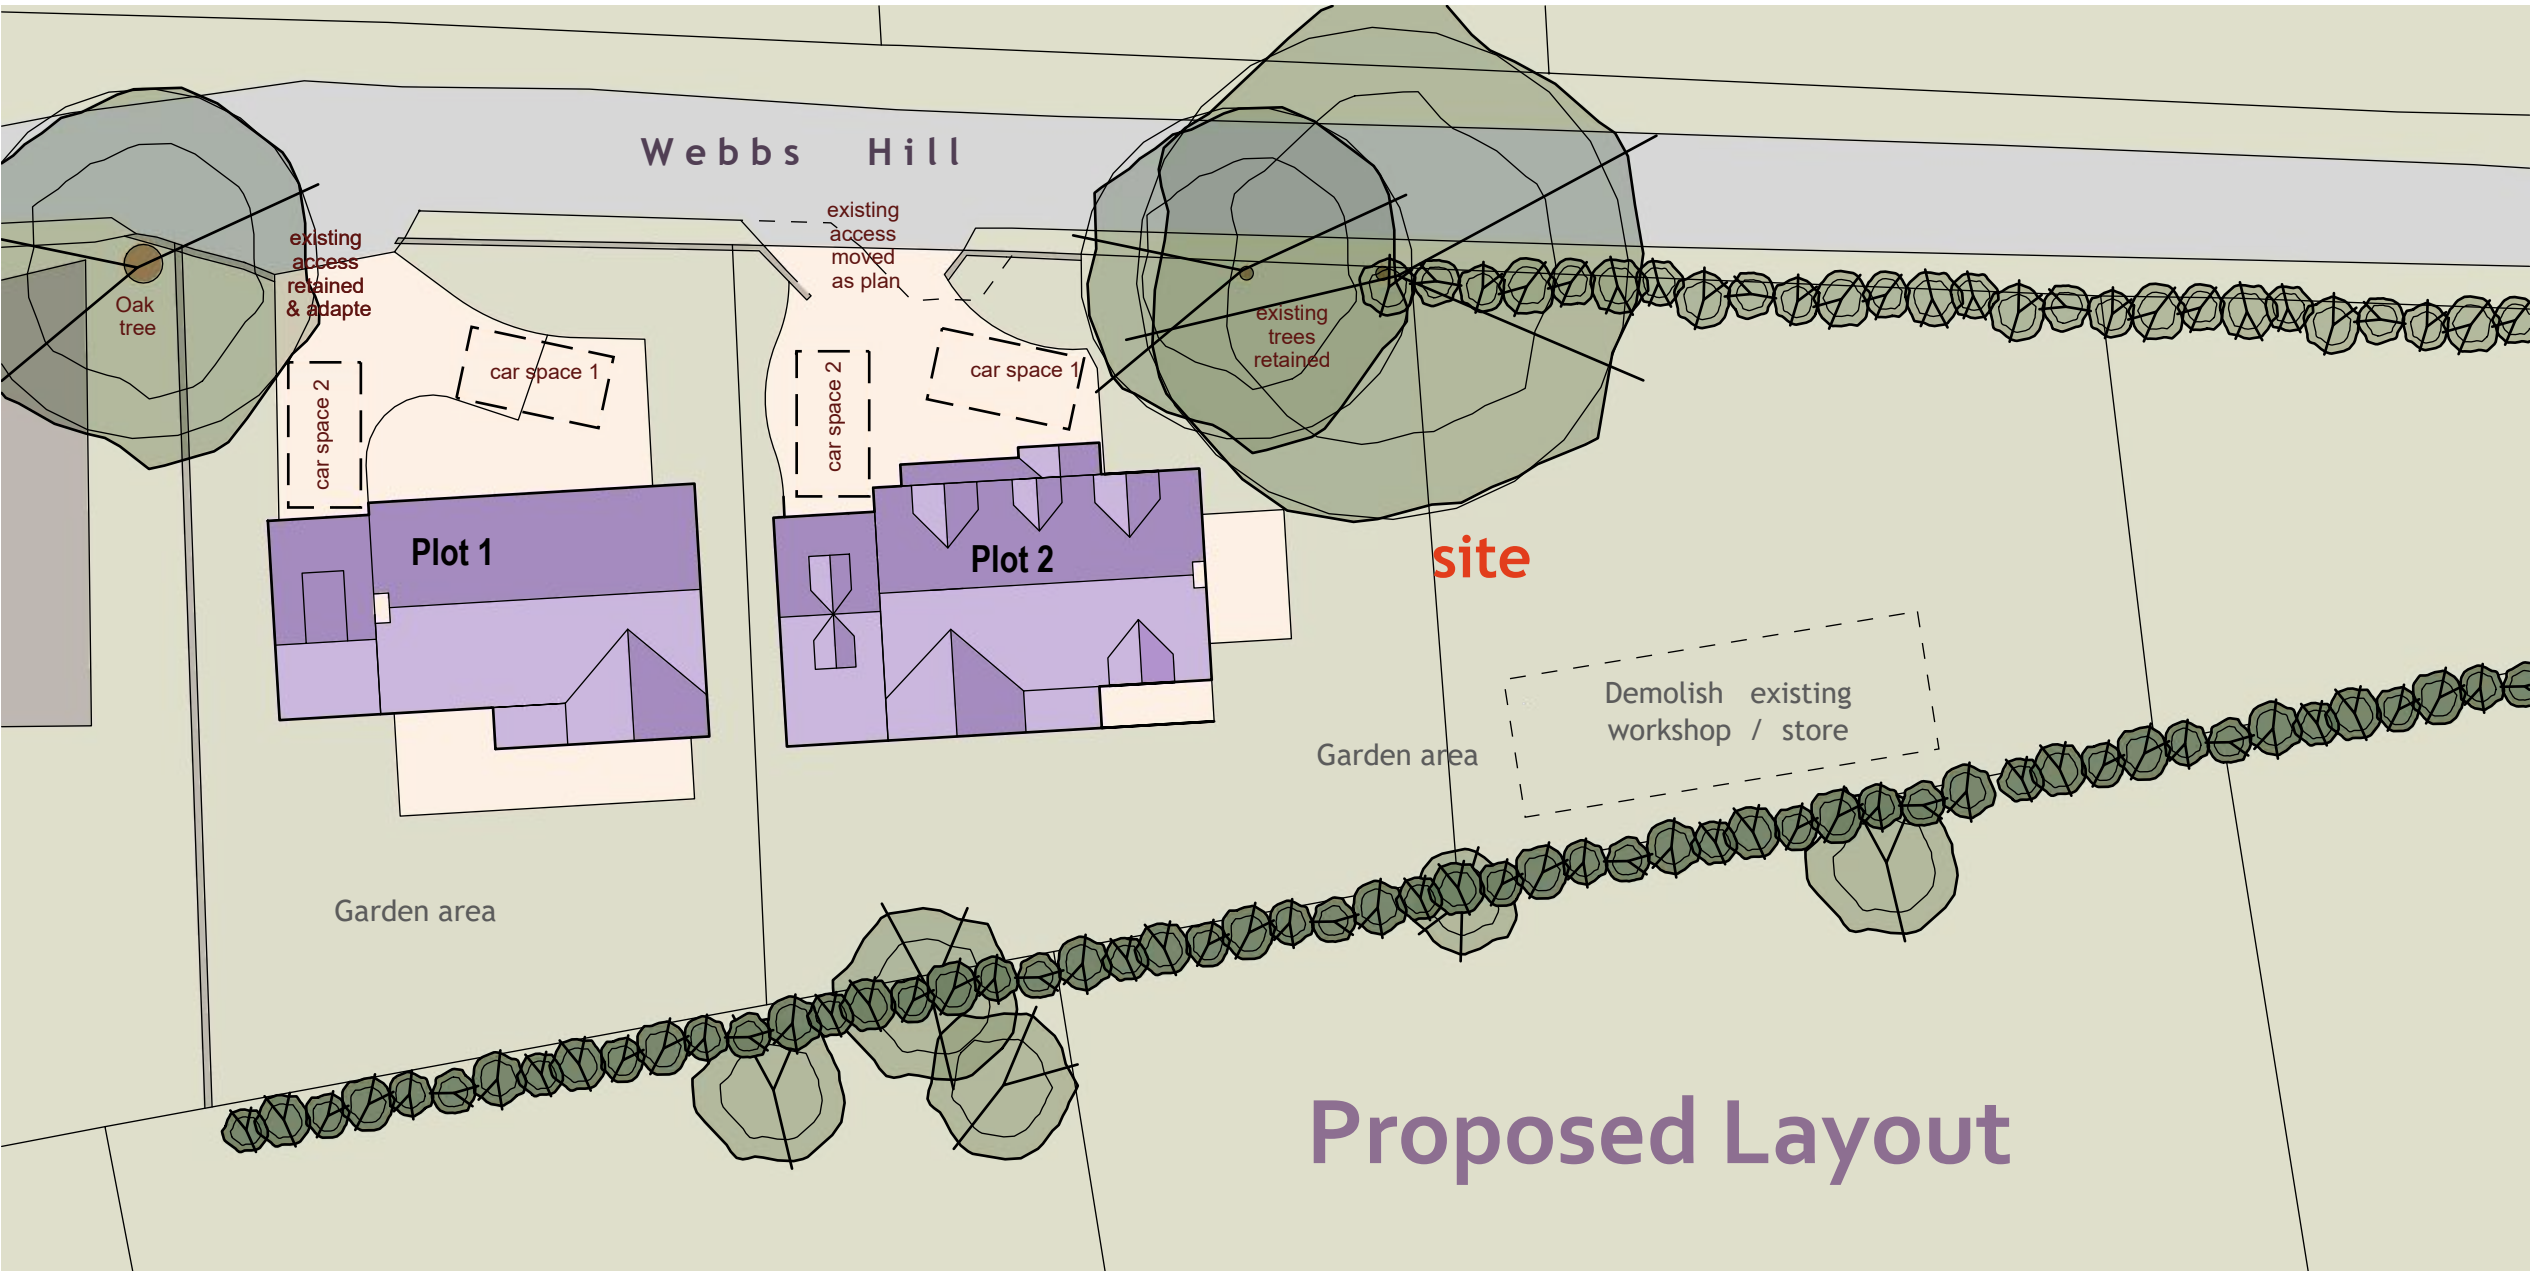


PROPOSED REDEVELOPMENT 2 INFILL HOUSES TO REPLACE BUNGALOW: THE HAVEN, WEBBS HILL, MINETY, WILTS.

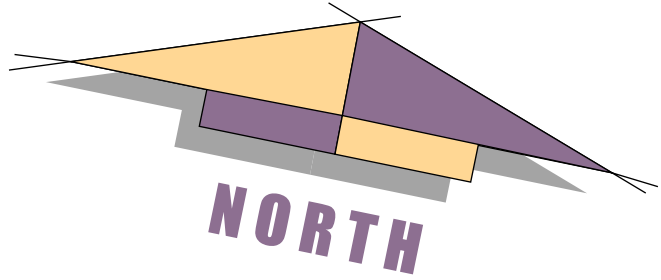

Location Plan 1:1250

Scale Bar (A2 print out = 1 : 1 2 5 0 scale).

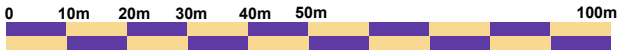

Block Plans 1:250



Scale Bar (A2 print out = 1 : 2 5 0 scale).

CHARLES MANNING
ARCHITECTURAL & PLANNING CONSULTANT
OFFICE 129, THE CITADEL, BATH ROAD, CHIPPENHAM, WILTS SN15 2AB.
TEL: 01249 652218 mob: 07976738504 email: mail@charlesmanning.co.uk.

PROJECT: PROPOSED REDEVELOPMENT 2 INFILL HOUSES TO REPLACE BUNGALOW: THE HAVEN, WEBBS HILL, MINETY, WILTS.

DRAWING No:- 1045 / CAM / 2025 / 4 REV DATE: DEC. 2025

SCALES:- BLOCK PLANS 1:250 LOCATION PLAN 1:1250

CHARLES MANNING, this drawing/design is COPYRIGHT and cannot be copied or used in anyway for the above project or similar ventures, by any means without the express permission of Charles Manning. Always use written measurements in preference to scaling, if in doubt ask report any discrepancies & always use the latest approved plans by Local Authority. Consult on any design changes to the project, so amendments can be made