



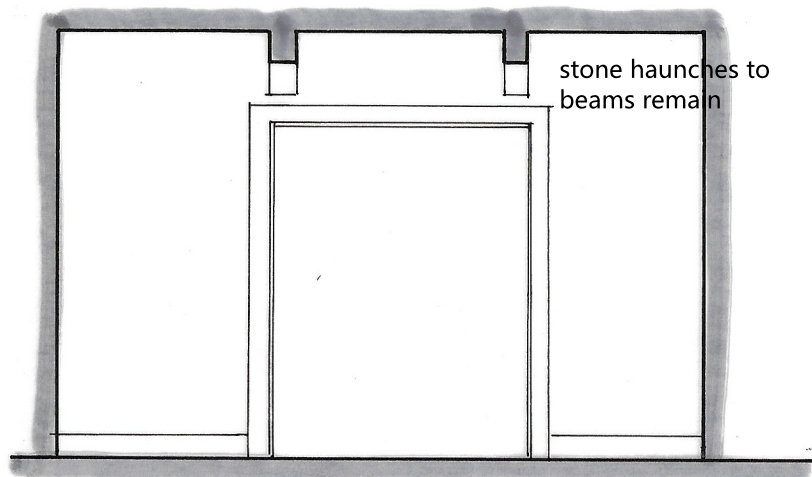


Elevation from Kitchen


Elevations and Section 1-50

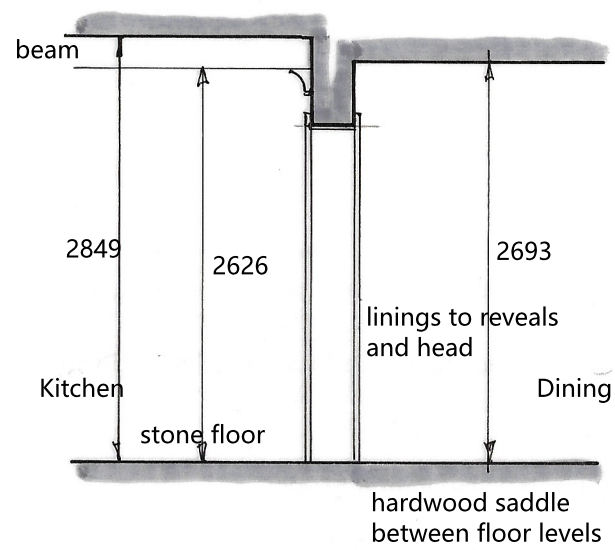

Section

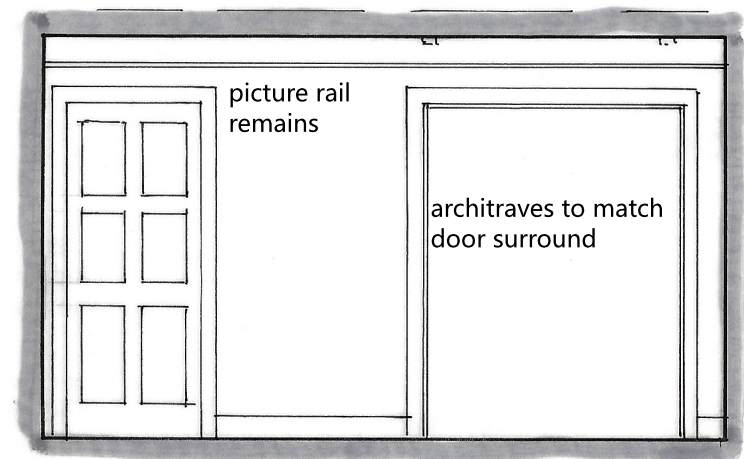


Elevation from Dining Room

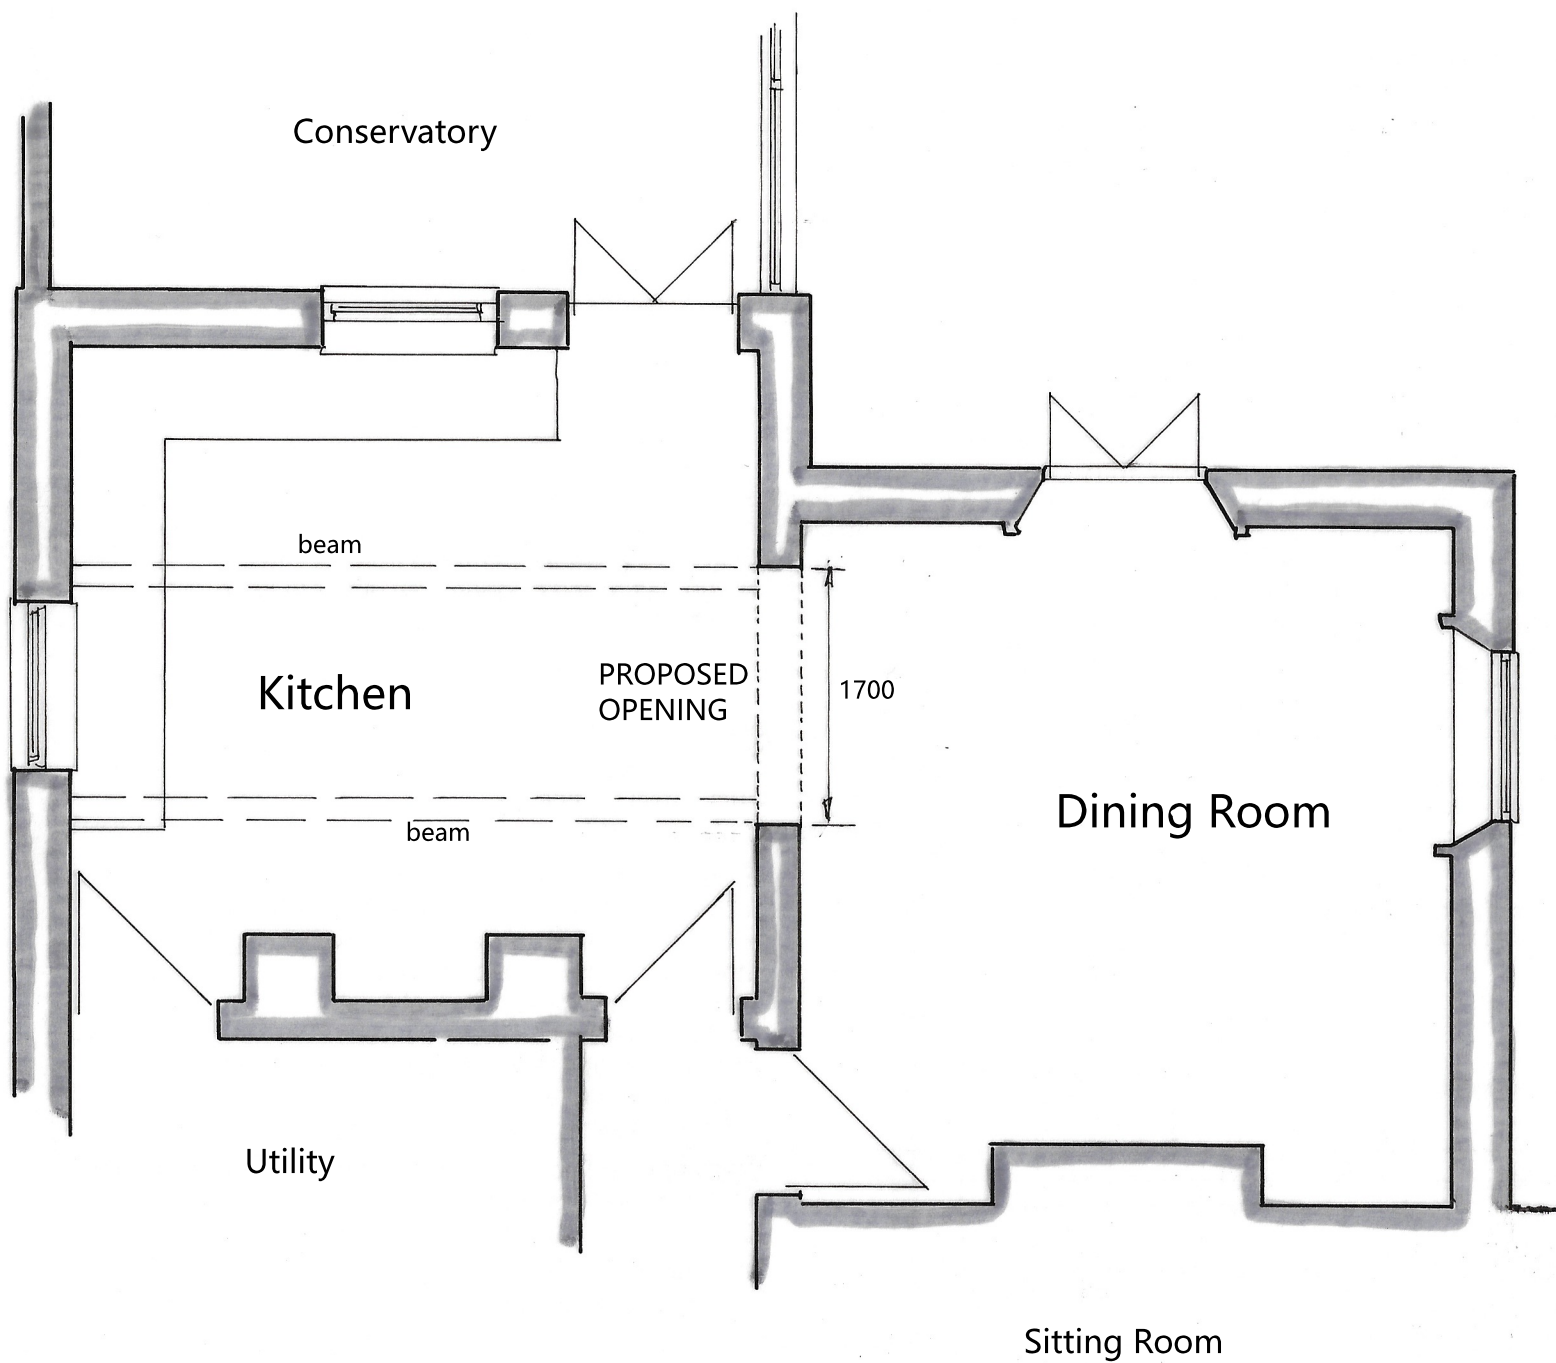

Plan of Kitchen-Dining Room

1-50


AS PROPOSED

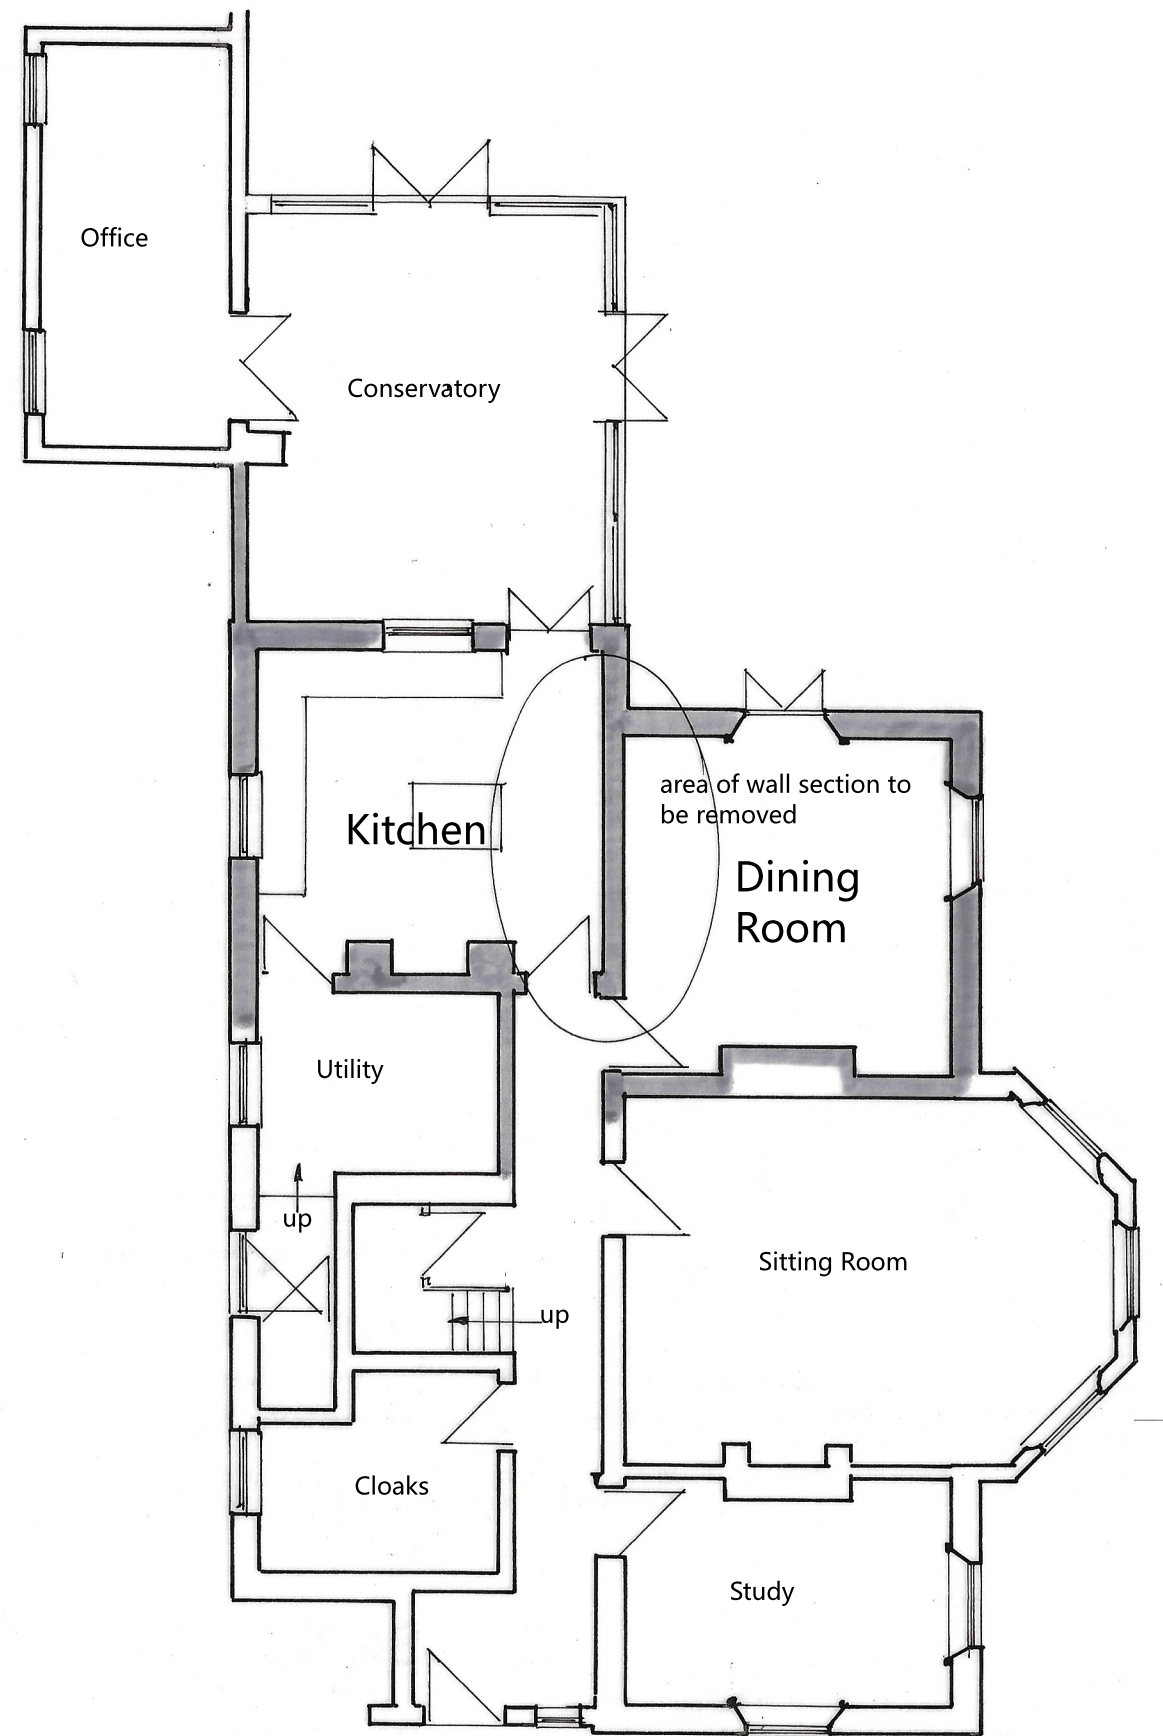

Ground Floor Plan

1-100

AS EXISTING

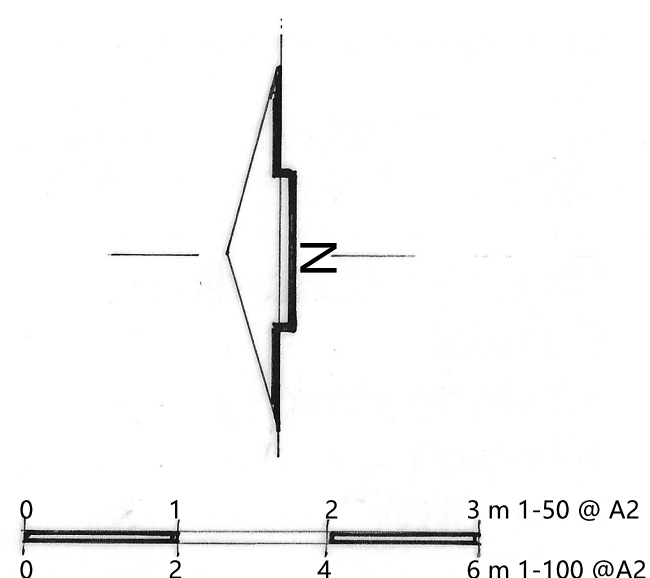

Damen Associates Ltd
Architectural Services

Kingsdown Studio
Back Drove
West Winterslow
Salisbury, Wilts SP5 1SX
Tel: 01980 863191
E-mail: burrows.damen@btconnect.com

A Minor Revisions 21/1/26

Mr & Mrs S Carter
The Old Vicarage
Lower Road
Charlton All Saints
Salisbury SP5 4HQ

Removal of wall section Kitchen/Dining

Scale as stated

Date January 2026

Drwg. no. 01626

2

Rev. A

This plan is the Surveyors
COPYRIGHT

PN