


REAR (SOUTH) ELEVATION

Aluminium framed windows
within existing doorway opening
with oak surround.

Oak frame to be installed with
aluminium framed window set
back behind.

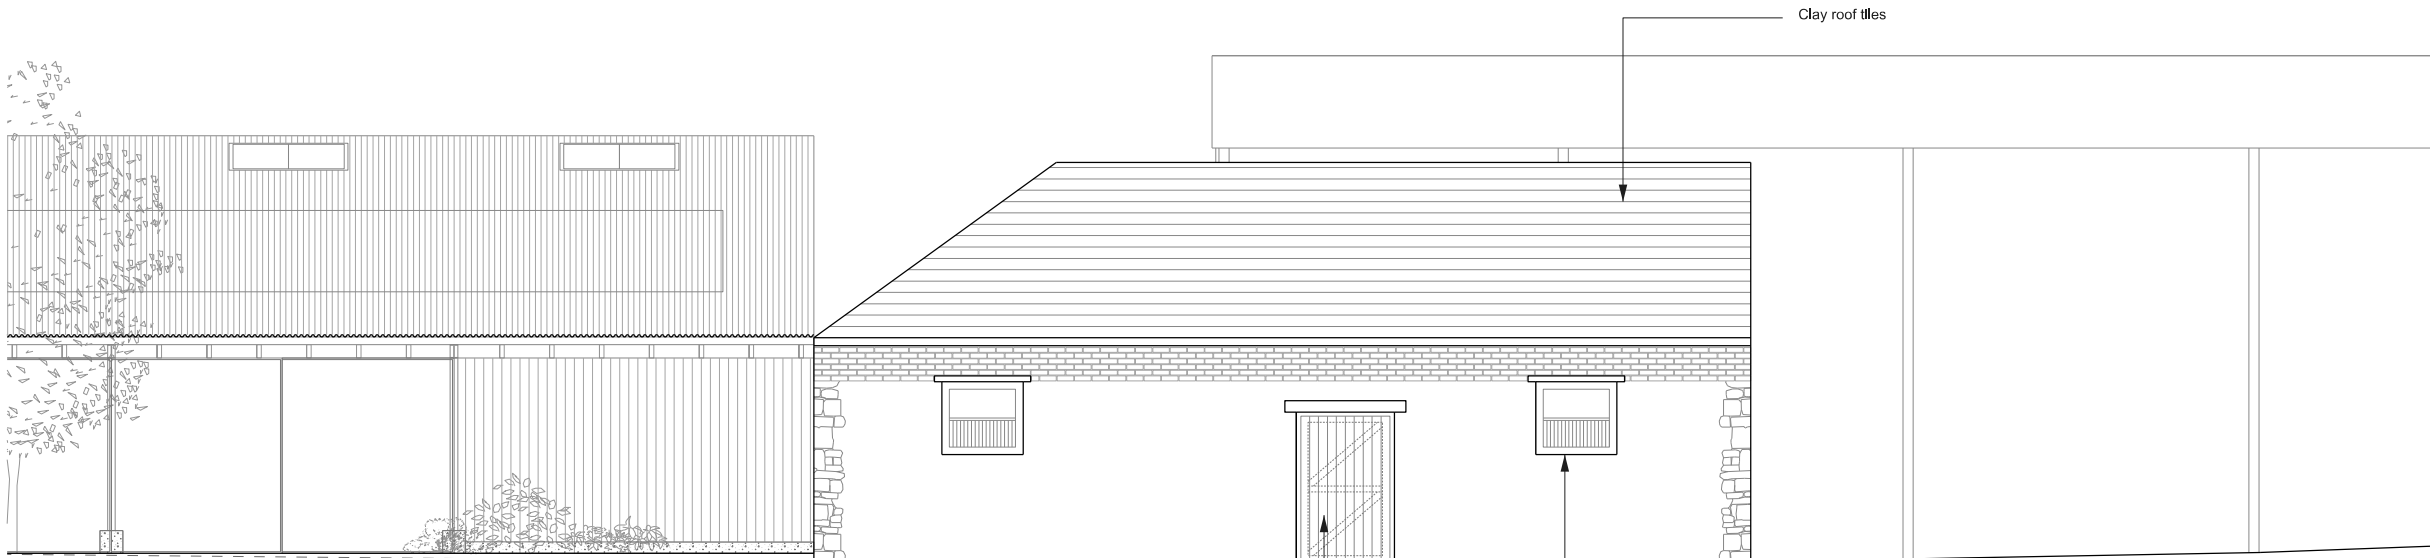

SIDE (EAST) ELEVATION

New aluminium framed glass
door. Existing timber framed
window grille to be retained.
New oak door installed to
existing opening



- 1 Use figured dimensions only.
- 2 Do not scale from this drawing.
- 3 All dimensions to be checked on site and the Architect to be informed of any discrepancies before construction commences.
- 4 All references to drawings refer to current revisions of that drawing.
- 5 Structural and services information shown is indicative only. Refer to consultants' drawings for details and setting out.
- 6 All work and materials to be in accordance with current applicable statutory legislation and to comply with all relevant codes of practice and British and European standards.

-	-	-
REVISION	DATE	CHK

PROJECT	POUND FARM
TITLE	BARN 1 PROPOSED ELEVATIONS
STATUS	PLANNING
SCALE	1: 100@A3
DATE	17.10.2025

Wood Architecture & Design Ltd		
PROJECT	DRAWING No.	REVISION
044	P-201	-

W.