Walnut House, Cholderton SP4 0DH

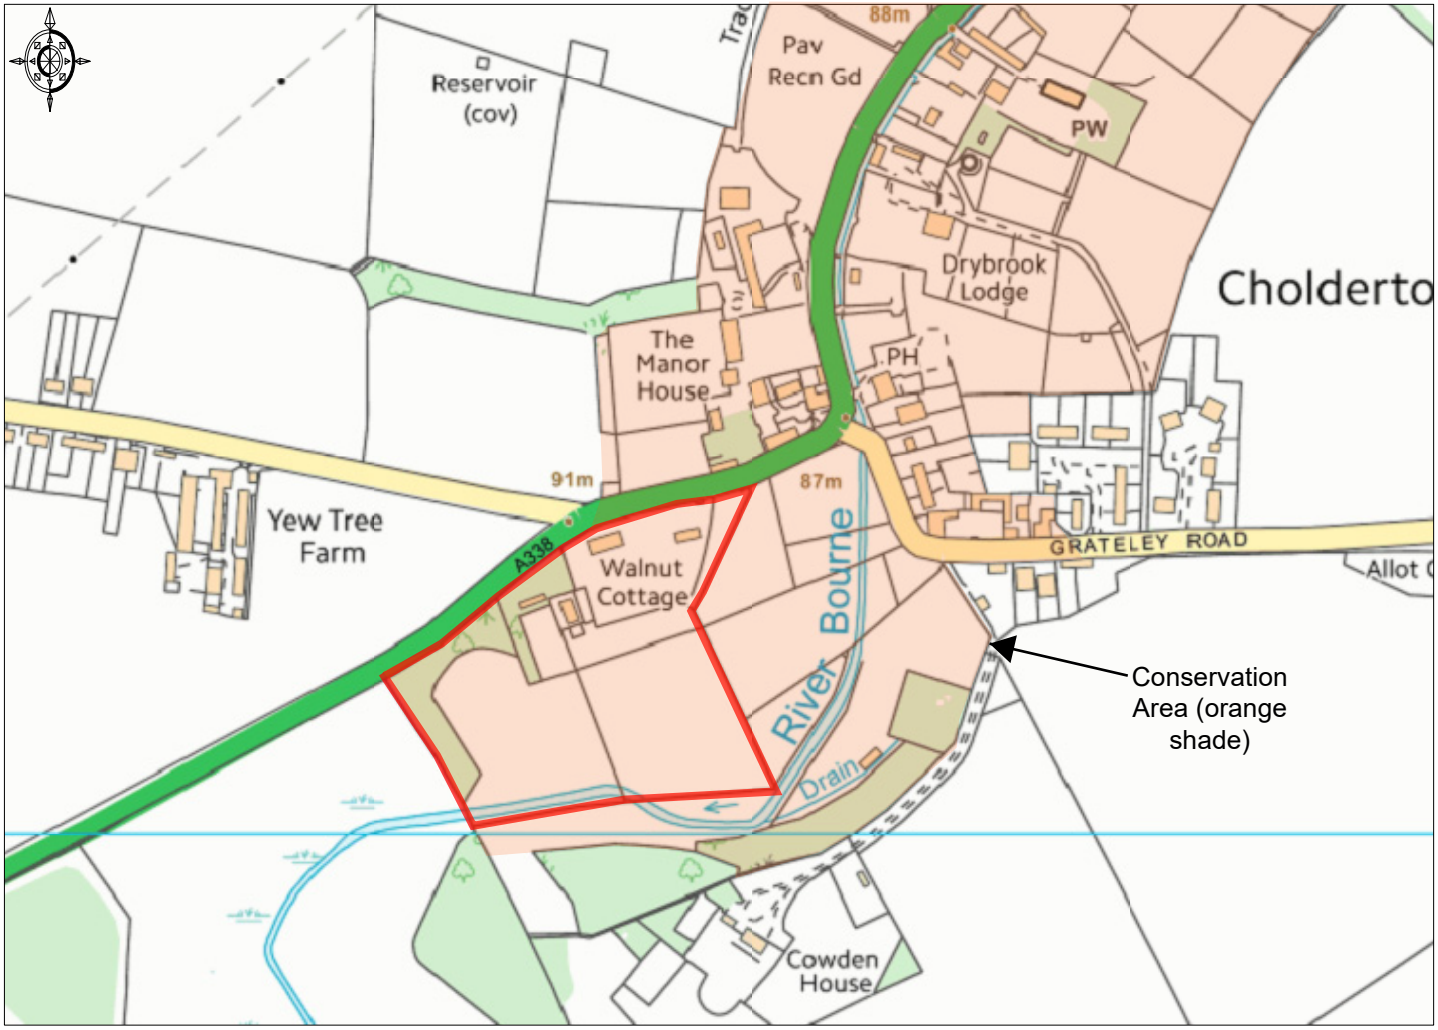

Ordnance Survey © Crown Copyright 2018. All rights reserved. Licence number 100022432. Plotted Scale - 1:5000

Promap
LANDMARK INFORMATION GROUP

BEN 0001: General location plan (1:5,000)