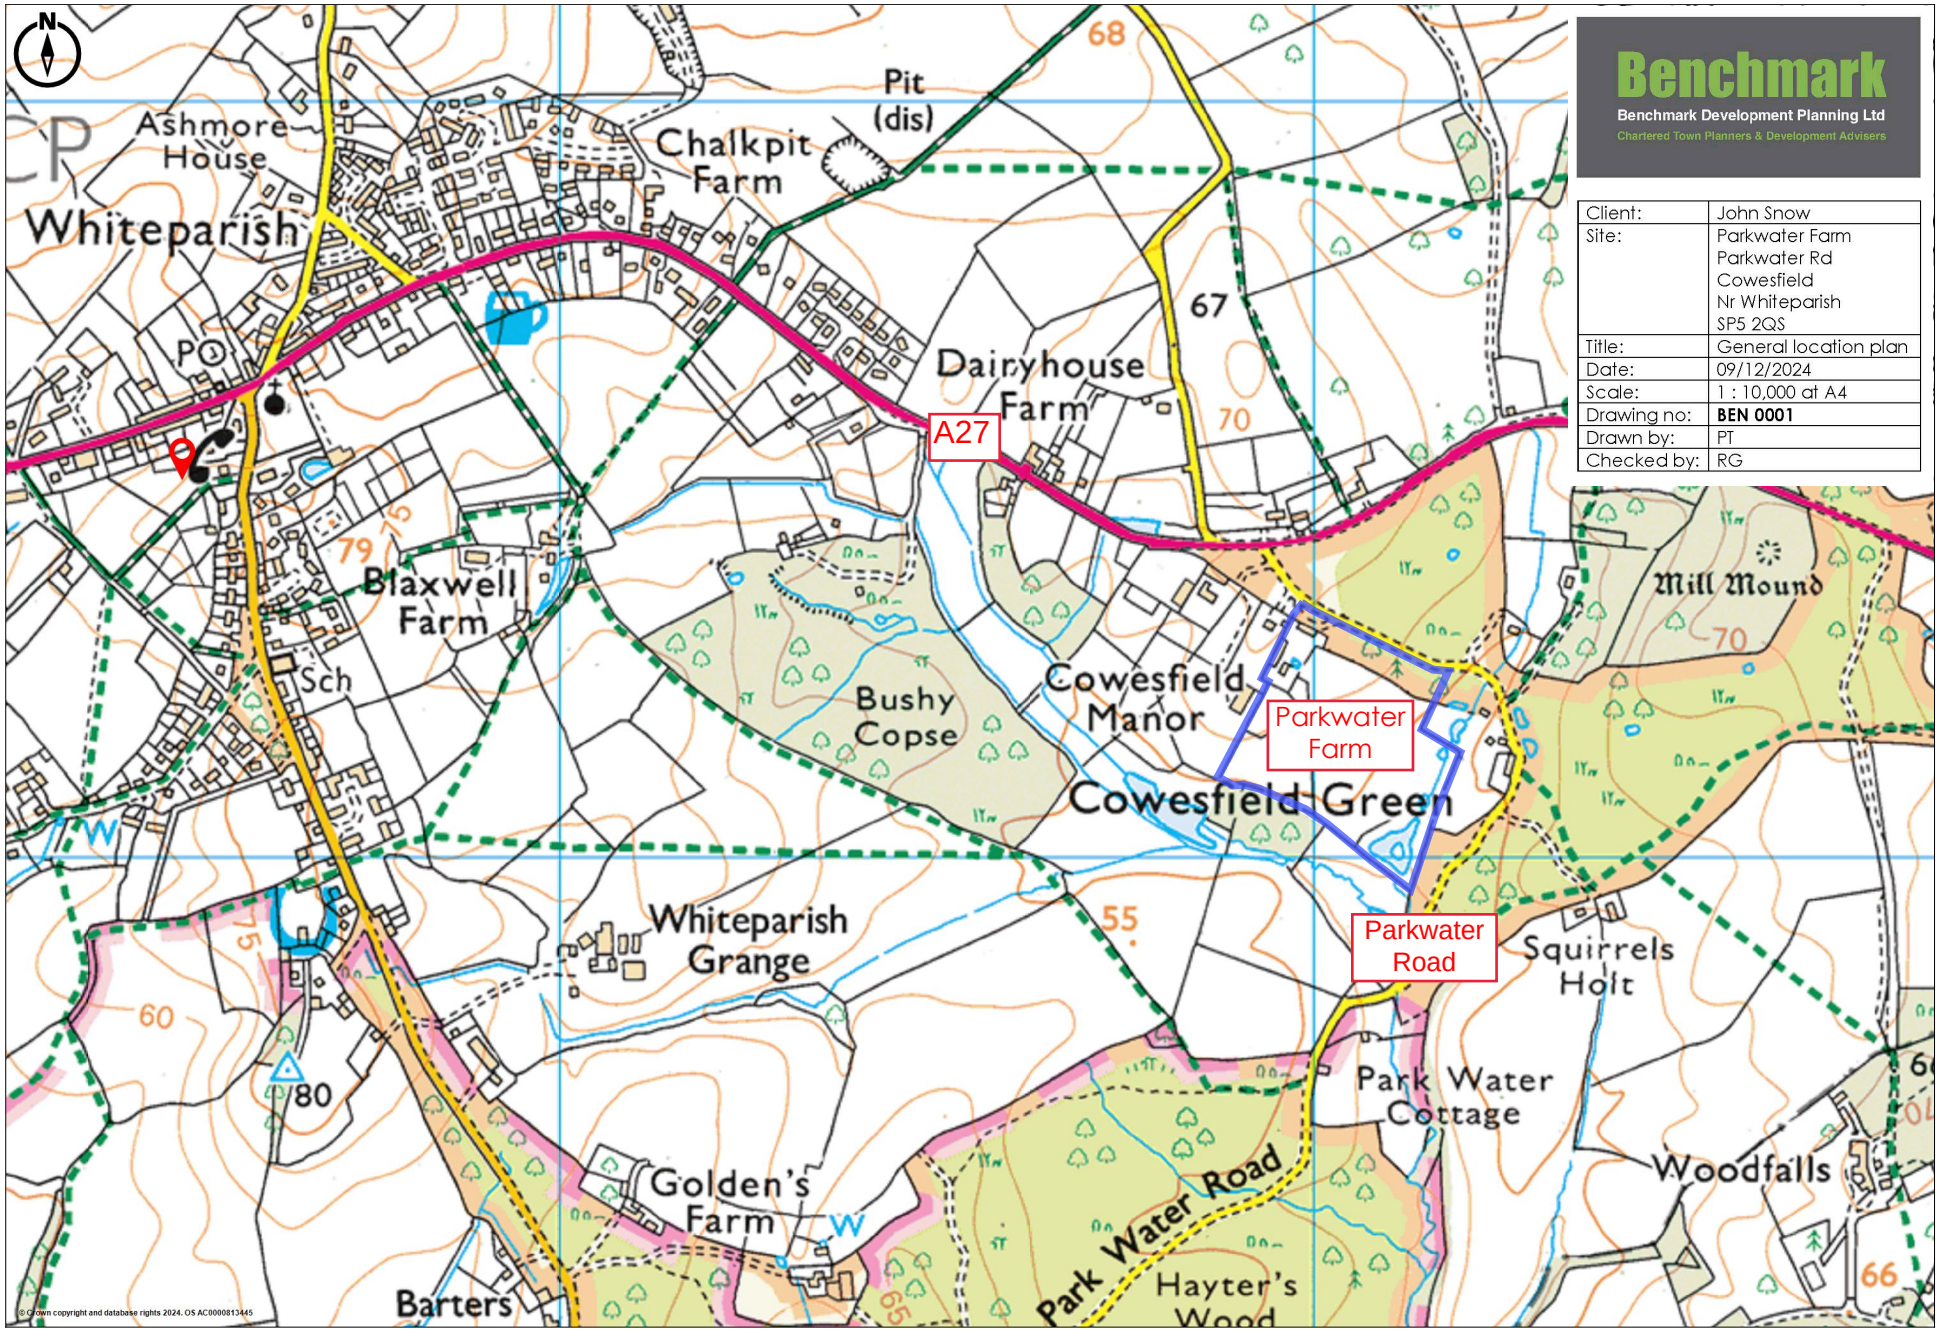

© Crown copyright and database rights 2024. OS AC0000813445

Benchmark
Benchmark Development Planning Ltd
Chartered Town Planners & Development Advisers

Client:	John Snow
Site:	Parkwater Farm Parkwater Rd Cowesfield Nr Whiteparish SP5 2QS
Title:	General location plan
Date:	09/12/2024
Scale:	1 : 10,000 at A4
Drawing no:	**BEN 0001**
Drawn by:	PT
Checked by:	RG

Promap
LANDMARK INFORMATION

© Crown copyright and database rights 2024. OS AC0000813445
Plotted Scale - **1:10000**. Paper Size - **A4**