


PROPOSED ELEVATION OF PV SOLAR ARRAY (behind screening)
Scale 1:100


DRAWING FOR PLANNING PURPOSES ONLY.
NOT TO BE USED FOR CONSTRUCTION.




ILLUSTRATIVE EXAMPLE OF
WILLOW HURDLE FENCING
Scale N.T.S

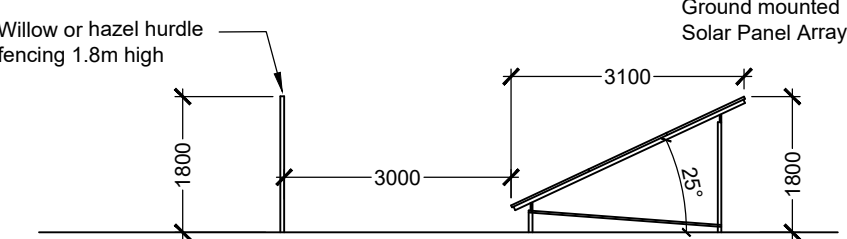

PROPOSED SECTION THROUGH PV SOLAR ARRAY
Scale 1:100

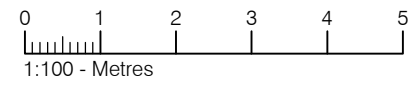

PROPOSED SITE LAYOUT
Scale 1:200

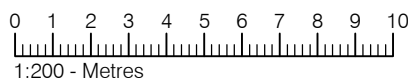

Ground Floor
6 Pethams Court
Marlborough
Wiltshire SN8 2AG

T. 01672 518 278
E. info@tuttlearchserv.co.uk
F. facebook.com/tuttlearchserv
W. tuttlearchserv.co.uk

JOB TITLE
Change of use of land to accommodate residential
PV solar array at
College Farm House, Pewsey Road, Upavon,
Pewsey, SN9 6DT

For Mrs K. Scruby

DRAWING TITLE
Proposed Site Layout

DRAWING NUMBER
College Farm House - Proposed - 12

REVISIONS

SCALE	DATE	DRAWN BY	PAPER SIZE	JOB NO.
As Indicated	Oct. 23	AJA	A1	1496