




Responsibility is not accepted for errors made by others in scaling from this drawing.  
All construction information should be taken from figured dimensions only.

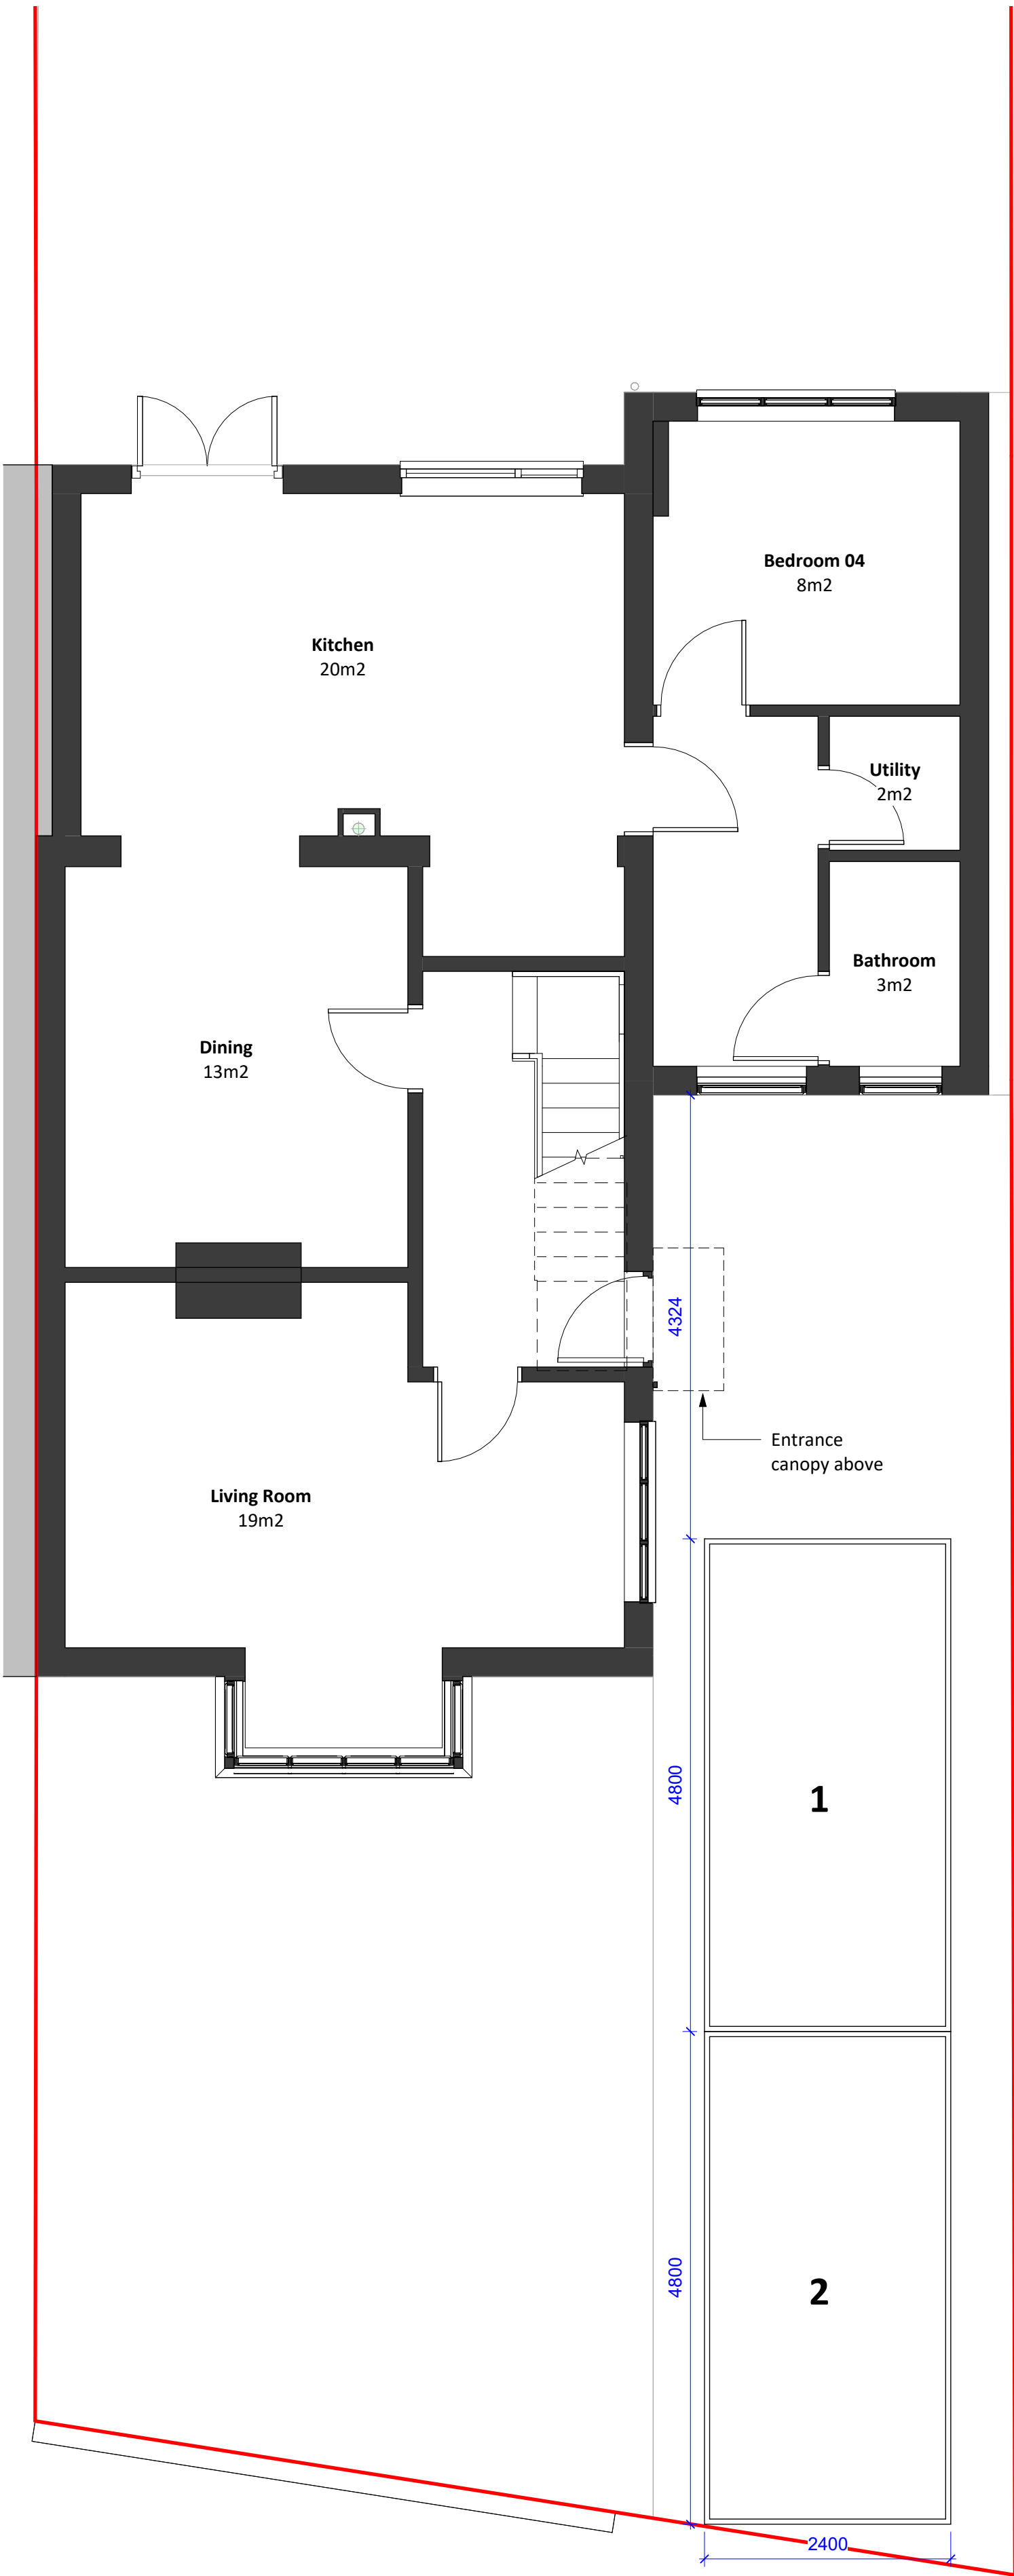

01 Existing Parking Plan  
1 : 50

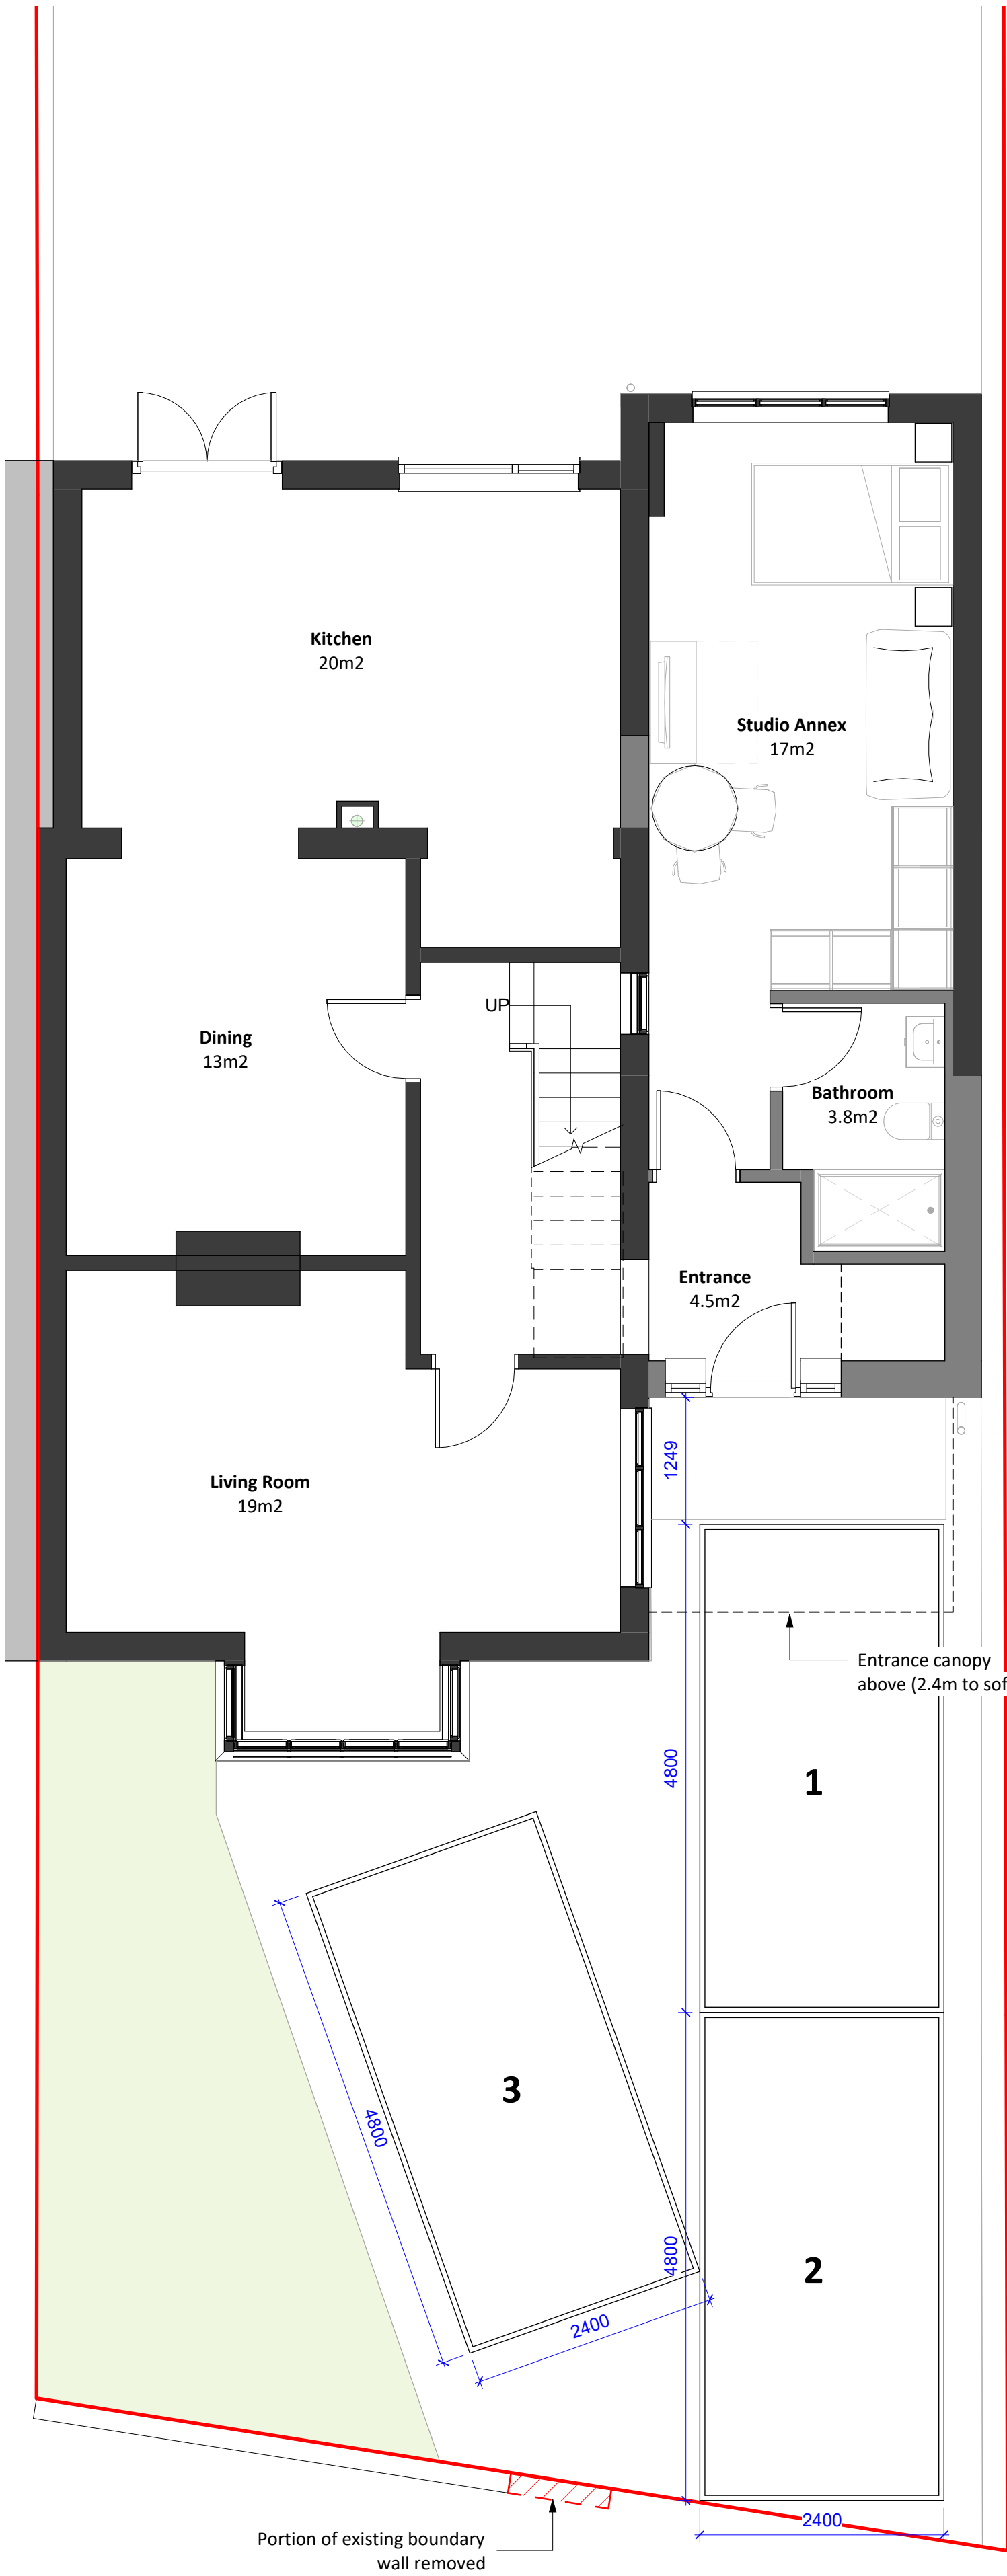

02 Proposed Parking Plan  
1 : 50

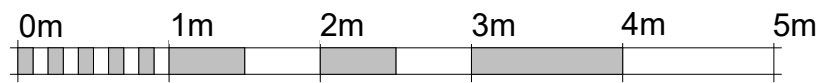

|                                                 |     |            |                                 |               |
|-------------------------------------------------|-----|------------|---------------------------------|---------------|
| PL                                              | PL3 | 21.01.2026 | Additional parking space added  | REVISED BY    |
| PL                                              | PL2 | 25.11.2025 | Additional Planning Information | MC            |
| STATUS                                          | REV | DATE       | DESCRIPTION                     | CHECKED BY    |
| CLIENT                                          |     |            |                                 | ZW            |
| Mr Stuart Woodburn                              |     |            |                                 | ORIGINATOR NO |
| 73 Blair Road, Trowbridge, Wiltshire, BA14 9JZ. |     |            |                                 | 701           |
| CONSULTANT                                      |     |            |                                 |               |



21 Langley Road Trowbridge Wiltshire BA14 0LL  
Tel: 01225 342837  
Mobiles: 07831 817906 & 07789 744420

PROJECT  
Two Storey Extension and Internal Layout  
Alterations  
73 Blair Road, Trowbridge

DRAWING TITLE  
Existing & Proposed Parking Plan

|                                                                   |                      |
|-------------------------------------------------------------------|----------------------|
| SUITABILITY STATUS<br>PL : PLANNING                               | SCALE<br>1 : 50 @ A1 |
| YEAR   DESIGNER   PROJECT NUMBER   SHEET NUMBER<br>25-SZ-701-1200 | REVISION<br>PL3      |