



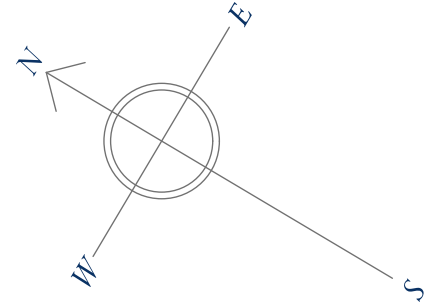

Hatched area indicates where existing York stone flooring (supplemented with reclaimed flagstones as required) of a thickness of max. 100mm is to be used over the service trench route in G22. This is due to shallower finishes zone over the service trench.

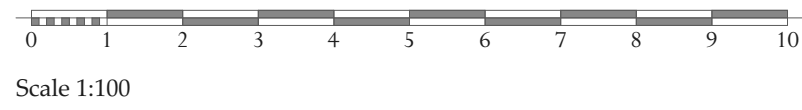

- Notes:**
- Approx. area of reusable York stone flooring based on condition survey by Traditional Stone.
 - Approx. area of reusable flagstones to mimic setts based on condition survey by Traditional Stone survey is 44sqm. This is from rooms G08, G09, G11, G12, G13 & G14. All salvagable material is to be reinstated in G12 only to provide a consistent finish.
 - Approx. area of reusable stone setts have been based on estimate of 200sqm. provided by Size Group
 - Depth of existing cobbles assumed to be 150mm typical maximum size - to be confirmed with further survey.

- KEY**
- York stone flooring internal - reinstated existing York stone flags supplemented with new to match as required
 - York stone flooring - reinstated existing York stone flags carved to mimic setts.
 - York stone flooring - new to match existing.
 - Stone setts internal - reinstated existing setts
 - Brick paviours - reinstated existing brick paviours supplemented with new to match as required
 - New stone - on concrete slab
 - Commercial floor tile - on concrete slab
 - Stone threshold
 - Areas to have FFL set approx. 50-90mm below highest historic FFL. All other areas to have FFL to match highest historic FFL.

ISSUED FOR INFORMATION				
C	01.12.25	Issued for Information		EH
B	12.11.25	Issued for Information		JPa
A	03.11.25	Issued for Information		JPa
-	29.10.25	Issued for Information		JPa
Rev	Date	Description		Initials

PROJECT The Old Stables
Tottenham House & Estate

TITLE: Ground Floor Proposed Internal Floor Finishes - Underlay Finishes

SCALE: 1:100 @A1

DATE: October 2025

DRAWING No: THB002-ADA-XX-ZZ-DR-A-0478 Rev. C

DRAWN BY: JP

ADAM ARCHITECTURE

OLD HYDE HOUSE, 75 HYDE STREET
WINCHESTER, HANTS, SO23 7DW, TEL. 01962 843843

WEST WING, SOMERSET HOUSE, STRAND
LONDON, WC2R 1LA, TEL. 020 7841 0140

www.adamarchitecture.com contact@adamarchitecture.com