



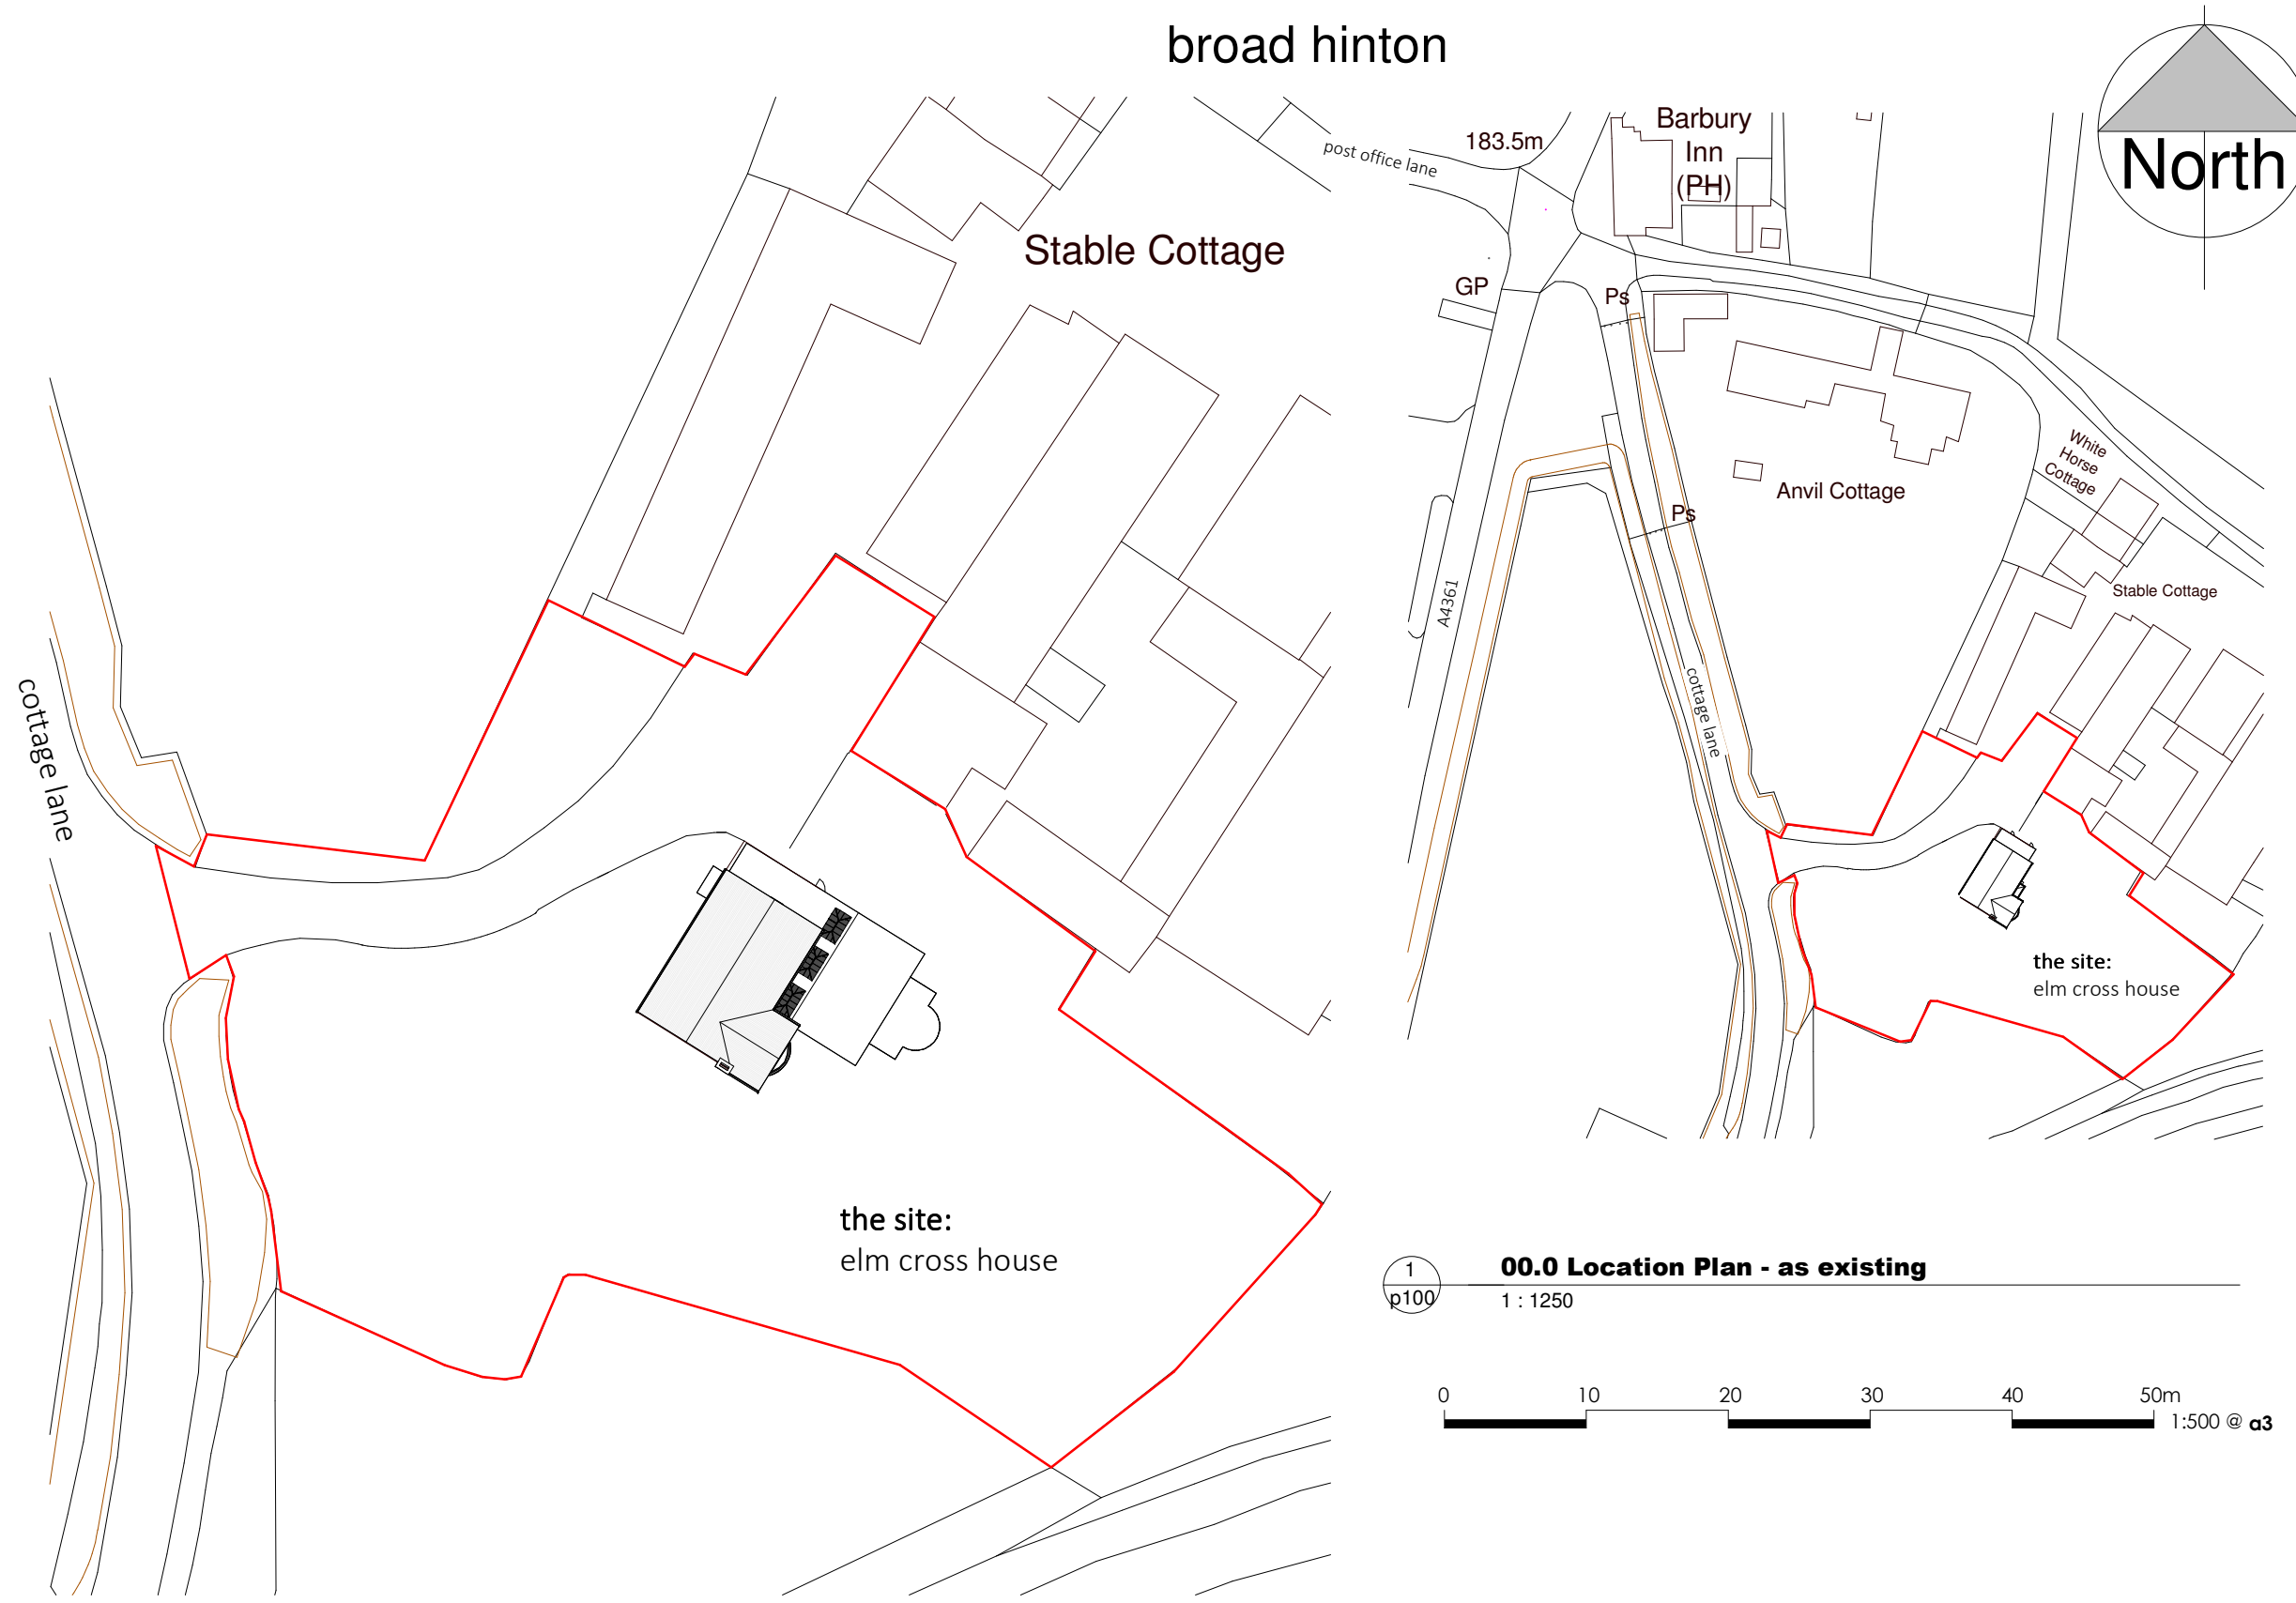

broad hinton

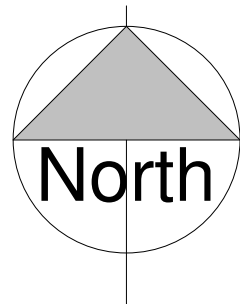

- Notes
1. No deviation may be made from the details shown on this drawing without prior permission of the architects. Any discrepancy found between this drawing and any other document should be referred immediately to the architects. IF IN DOUBT ASK.
 2. No dimensions should be scaled from this drawing.
 3. This drawing is to be removed from currency immediately a revised version is issued.
 4. The contractor must check the existing construction on the site prior to commencement of the works.
 5. All rights described in chapter 1V of the Copyright, Designs and Patents Act of 1988 have been generally asserted.

Rev	Date	Description


Ifor Rhys Ltd
architects
environmental designers
landscape & interior designers

the loft, 2a church lane,
wallingford, ox10 0dx

t **07976 568924**
e iforrhys@iforrhys.com

client:	Jamie and Judy Magee
job:	Proposed extension to Elmcross, Broad Hinton, Swindon, Wilts. SN4 9PF
title:	Location & proposed block plan
status	planning issue for comment
scale:	As indicated
date:	jan 2026
no:	2505 p100

2 00.1 Block Plan - as proposed
p100 1 : 500

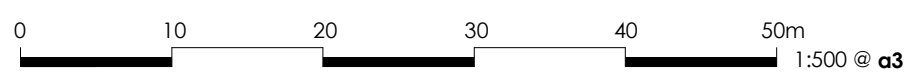

1 00.0 Location Plan - as existing
p100 1 : 1250

