


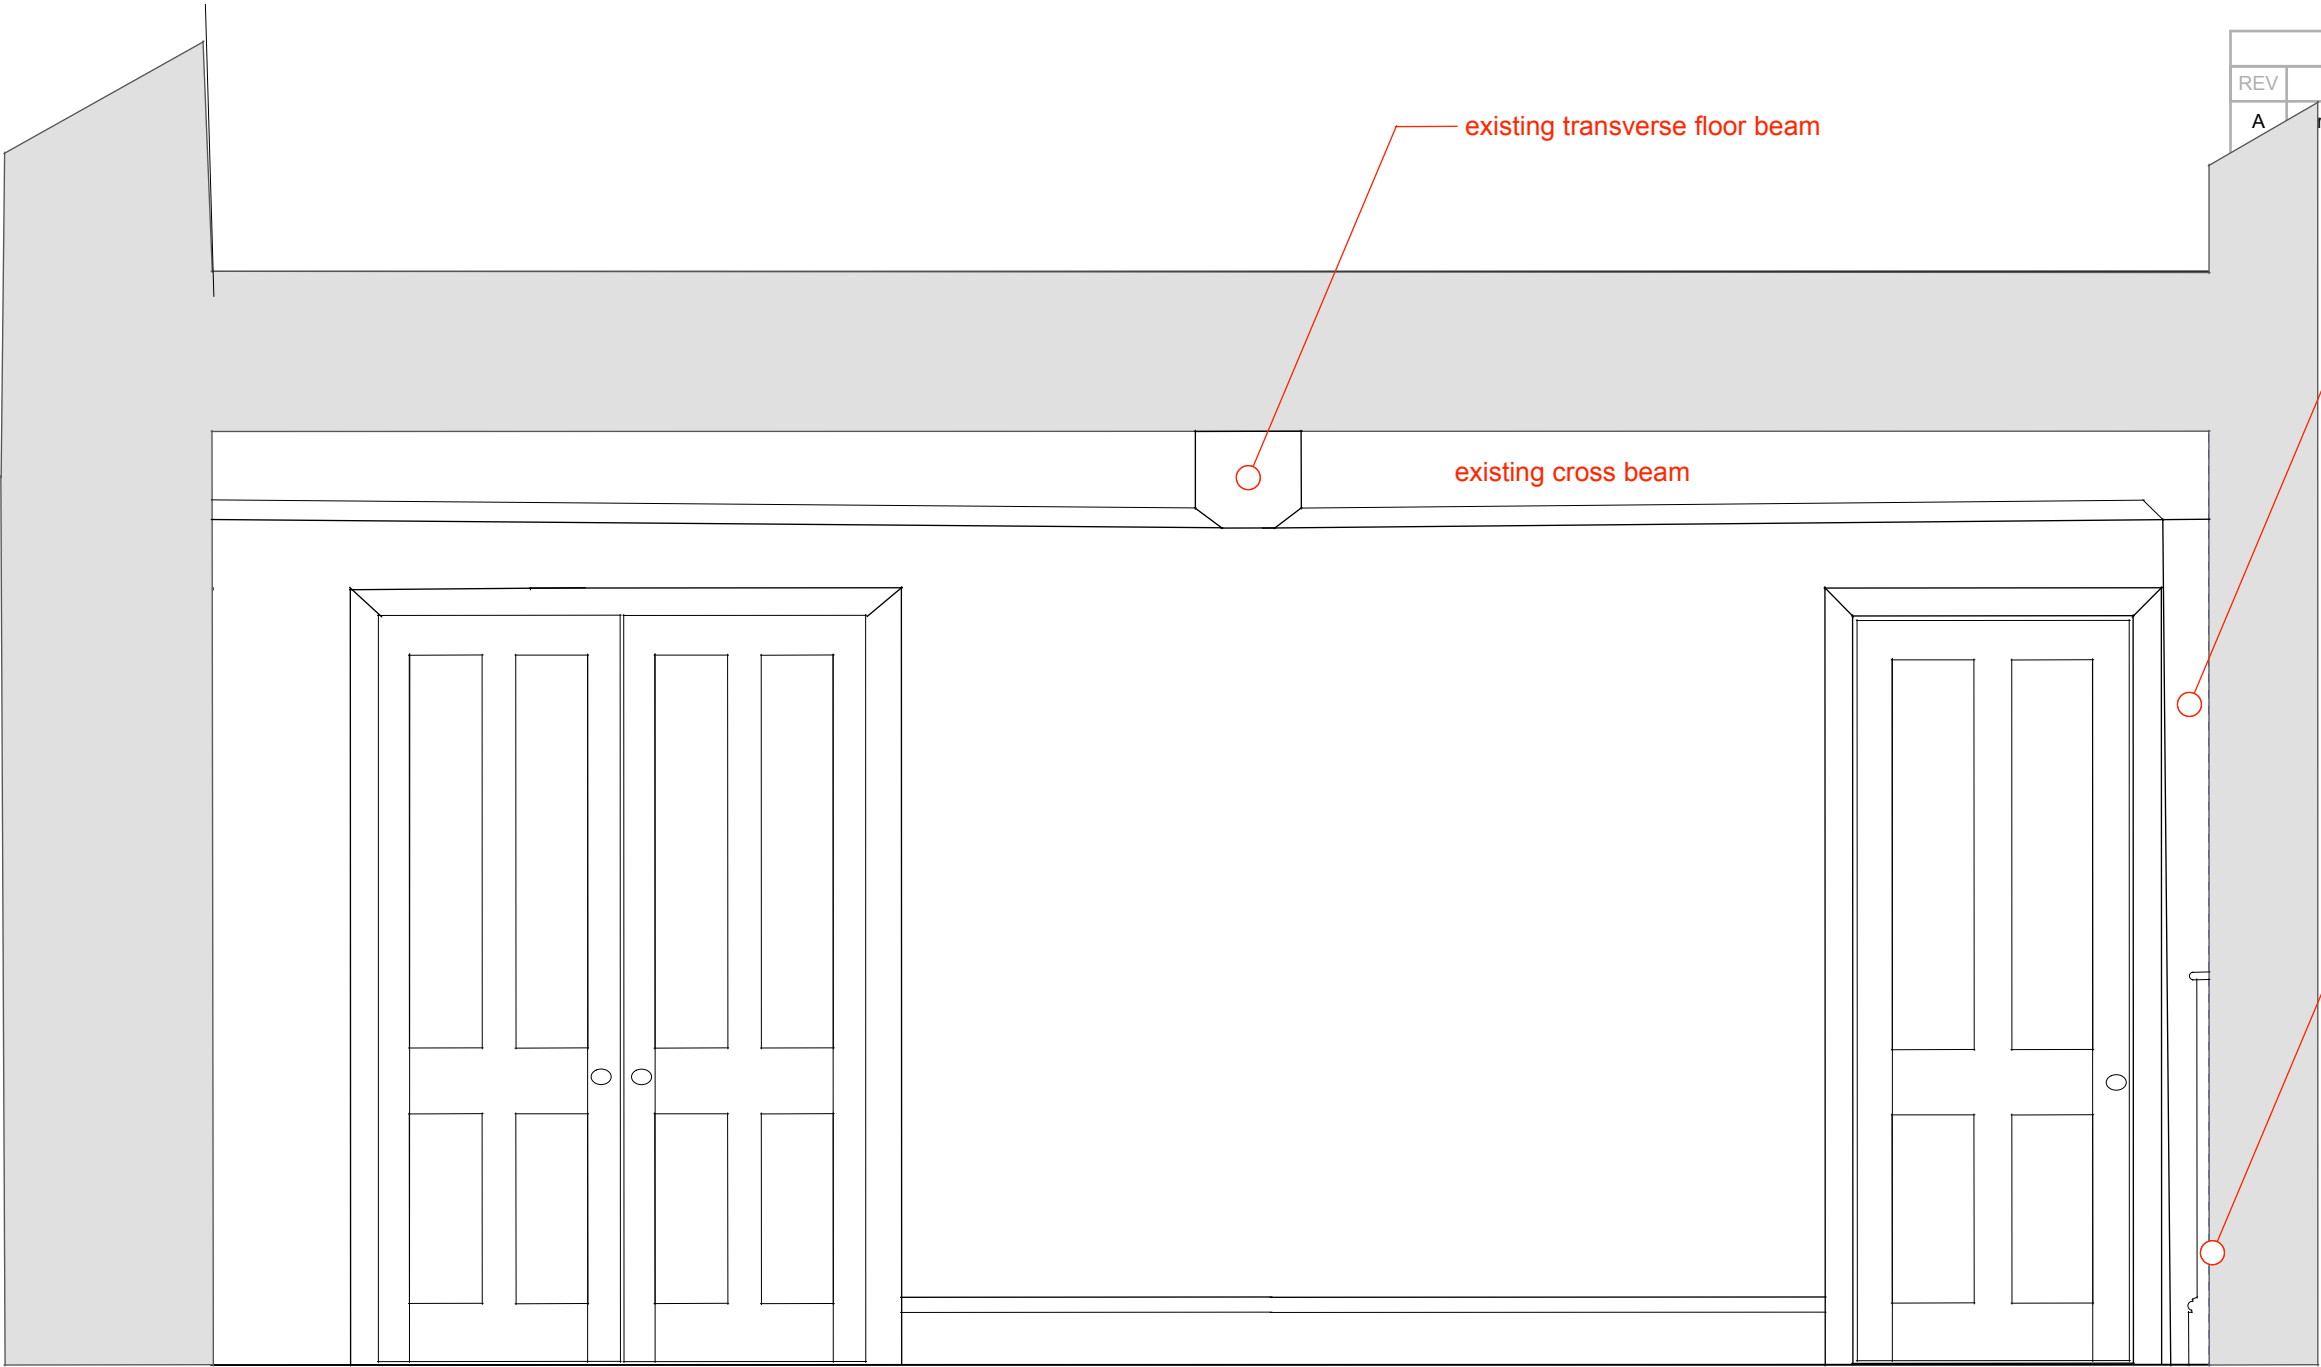

doors D-09 purpose made in softwood and painted.see detail drawing 184 06 34

partition walls in timber studwork with savolit 15mm thick natural wood wall panel lime plastered

door FD-12 purpose made


200 mm

planning only



proposed first floor section S2

2 skirting moulding
Scale: Half Actual Size

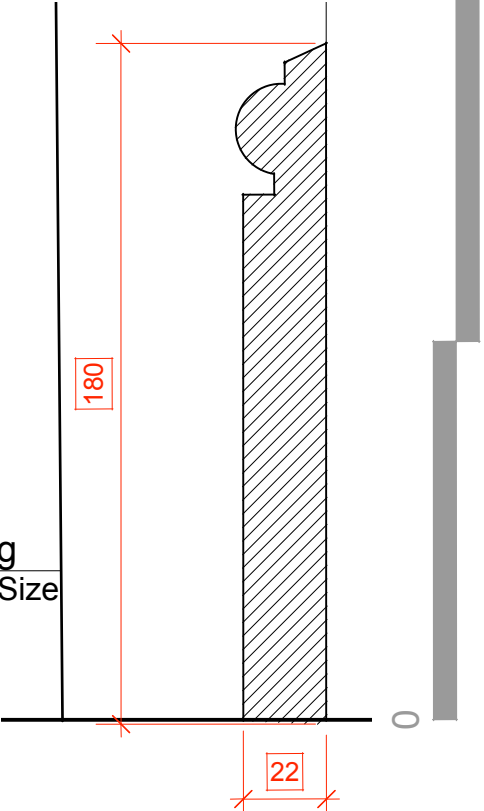

REVISION HISTORY			
REV	DESCRIPTION	DATE	APPROVED
A	clarification that all Dado rails retained	01/08/23	

this drawing and any work executed from it is copyright. the drawing is not to be scaled. (except for planning purposes). for the purposes of setting out discrepancies found on this drawing must be reported immediately to the contract administrator/project manager.

client
Ameera Properties

status
planning

project ID
184 06
7 9 Fish Row

drawing title
proposed
first floor section S2

drawing ref
184 06 32

scale 1:2/20 @ A3	date 17/01/2026
drawn by das	checked by -

revision ref
A

amendment notes:
A 01/08/23 clarification that all Dado rails retained