





?Crown Copyright and database rights 2025 OS Licence no. 100041041

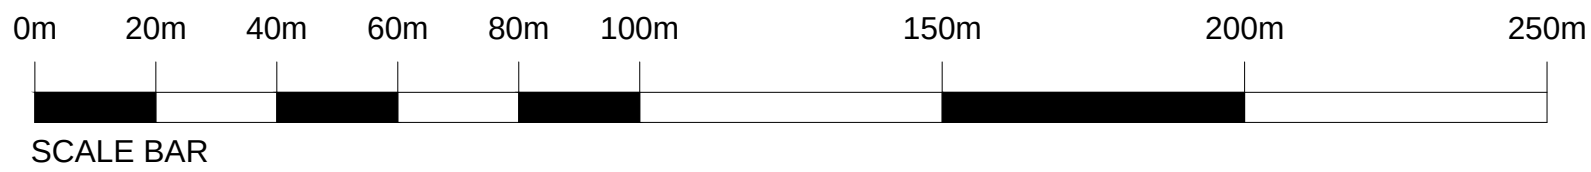

Schedule of revisions:			
Rev:	Author:	Date:	Details:
A:	IC	26.11.2025	Red line amended
B:	IC	03.12.2025	Red line amended
C:	IC	11.12.2025	Red line amended

Notes:

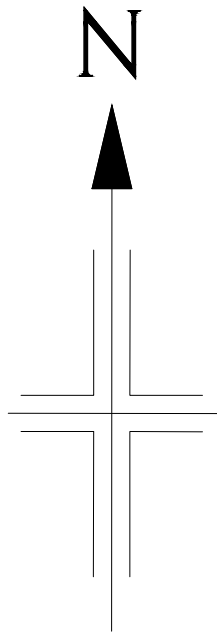

Engineered by:	
Project: Basset Down Golf Centre	
Client: Padel4All	
Drawing Title: Padel Centre Extension	
Subtitle: Location Plan	
Status: Consultation	
Drawn: I C	Checked:
Date: 4th September 2025	
Project: P2401	
Scale: 1:1250 @ A1	
Drawing Number: P/2401/02	Revision: C