


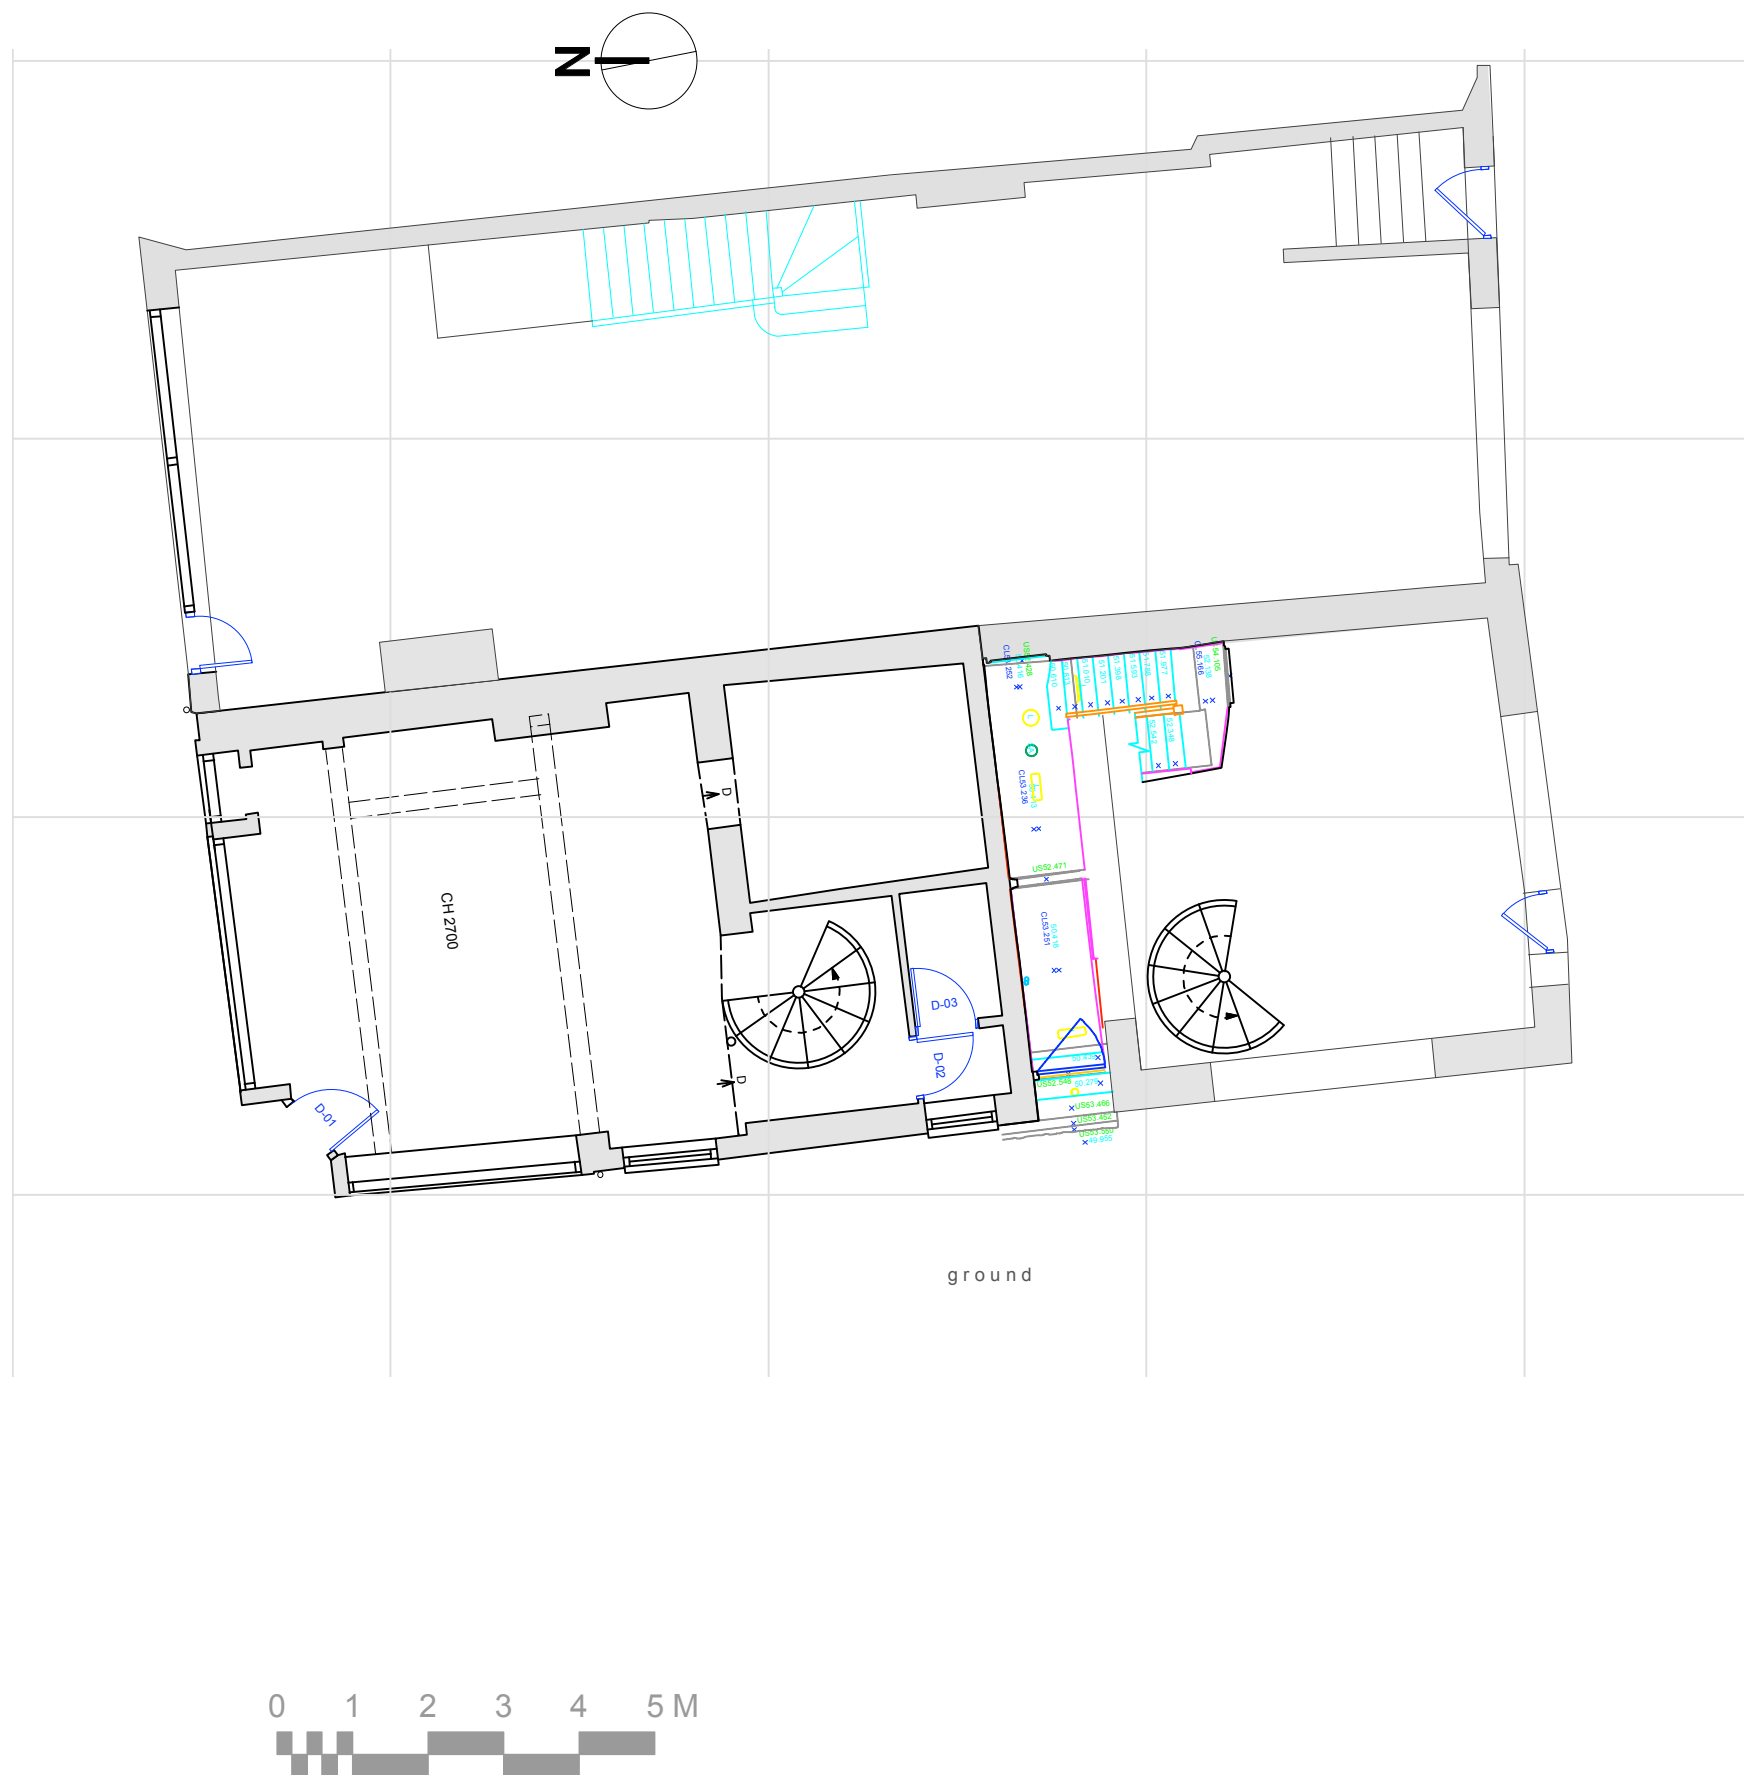

planning only

client	
Ameera Properties	
status	
planning	
project ID	
184 02	
7 9 Fish Row	
drawing title	
survey	
ground floor	
drawing ref	
184 02 09	
scale	date
1:100 @ A3	16/05/2022
drawn by	checked by
das	das
revision ref	
A	
amendment notes:	
A	17/05/2022jewellers updated