


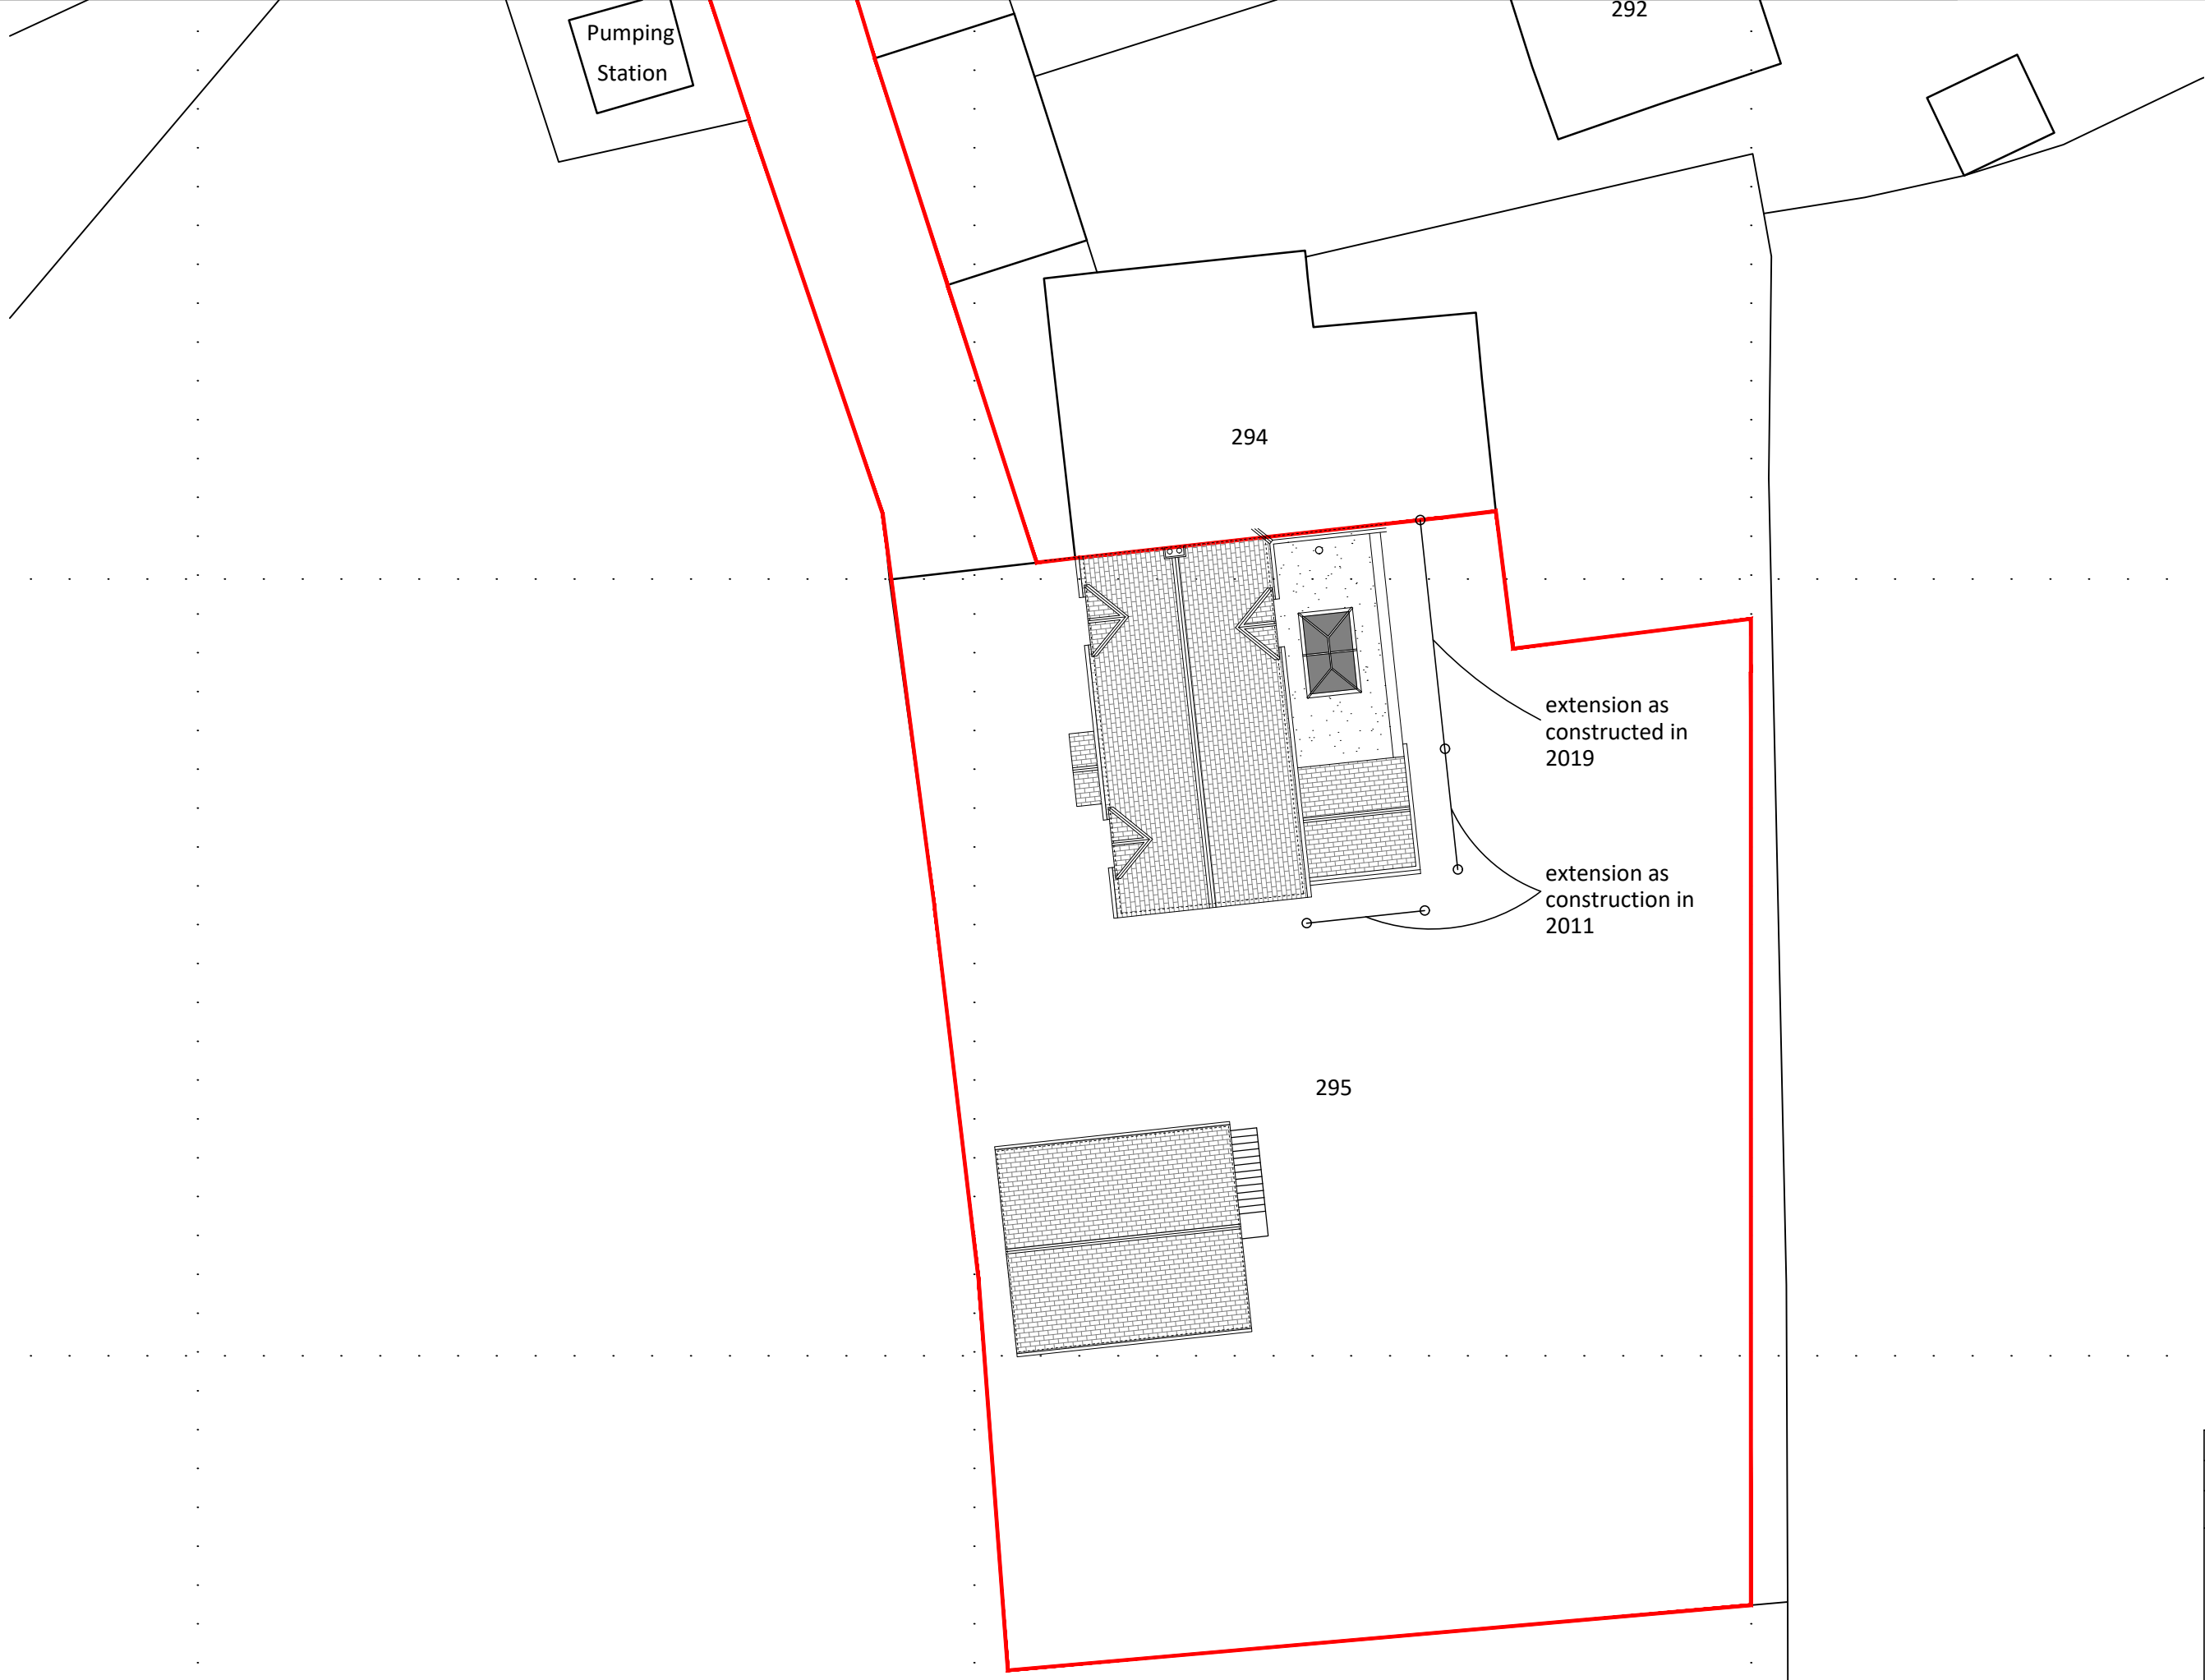

BLOCK PLAN - scale 1:200

Proposed Drawings - 295 Sandridge, Melksham

1:200	
0 1.0 2.0 3.0 4.0 5.0	
ISSUED FOR PLANNING	
CLIENT	Mark Burbidge
PROJECT	295 Sandridge
DRWG TITLE	Proposed Block Plan
DRWG NO	A17 26 03 P01
DRAWN	NB
SCALE	1:200 @ A3
DATE	25.01.26
CHK'D	NB
atelier 17 ltd	
Atelier 17 Ltd, 28 Southleigh, Bradford On Avon, BA15 2EQ nigel.a.w.bedford@gmail.com V/V: www.atelier17.co.uk T: 07841679591	
This drawing is copyright. Only figured dimensions to be used. Contractors to check all dimensions before proceeding	
DO NOT SCALE	