


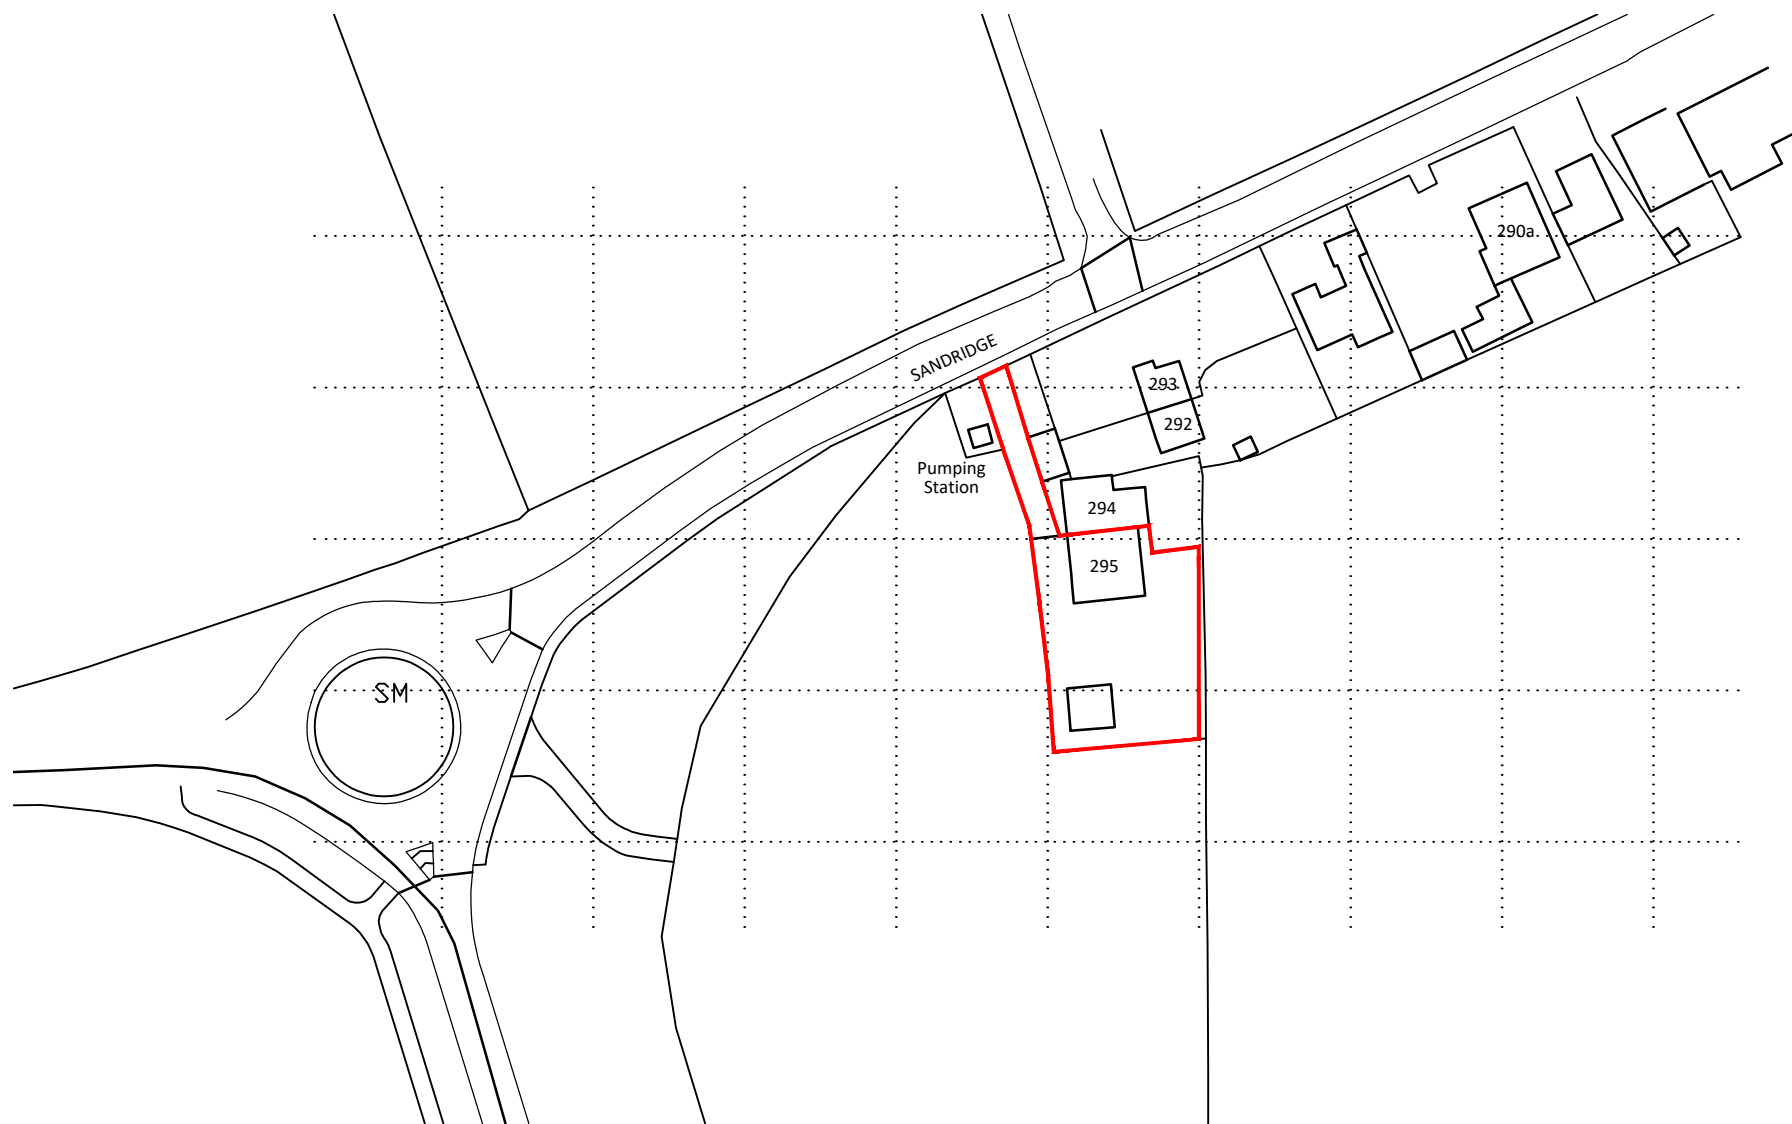

LOCATION PLAN - scale 1:1250

Existing Drawings - 295 Sandridge, Melksham

1:1250				0 10 10 30	
ISSUED FOR PLANNING					
CLIENT	Mark Burbidge				
PROJECT	295 Sandridge, Melksham				
DRWG TITLE	Location Plan				
DRWG NO	A17 26 03 S01				
DRAWN	NB				
SCALE	1:1250 @ A3				
DATE	25.01.26				
CHK'D	NB				
atelier 17 ltd					
Atelier 17 Ltd, 28 Southleigh, Bradford On Avon, BA15 2EQ nigel.a.w.bedford@gmail.com VV www.atelier17.co.uk T: 07841679591					
This drawing is copyright. Only figured dimensions to be used. Contractors to check all dimensions before proceeding					
DO NOT SCALE					