


Location Plan

Site Address: 12, Whiterow Park, Trowbridge, BA14 0EG

Date Produced: 25-Jan-2026

Scale: 1:1250 @A4

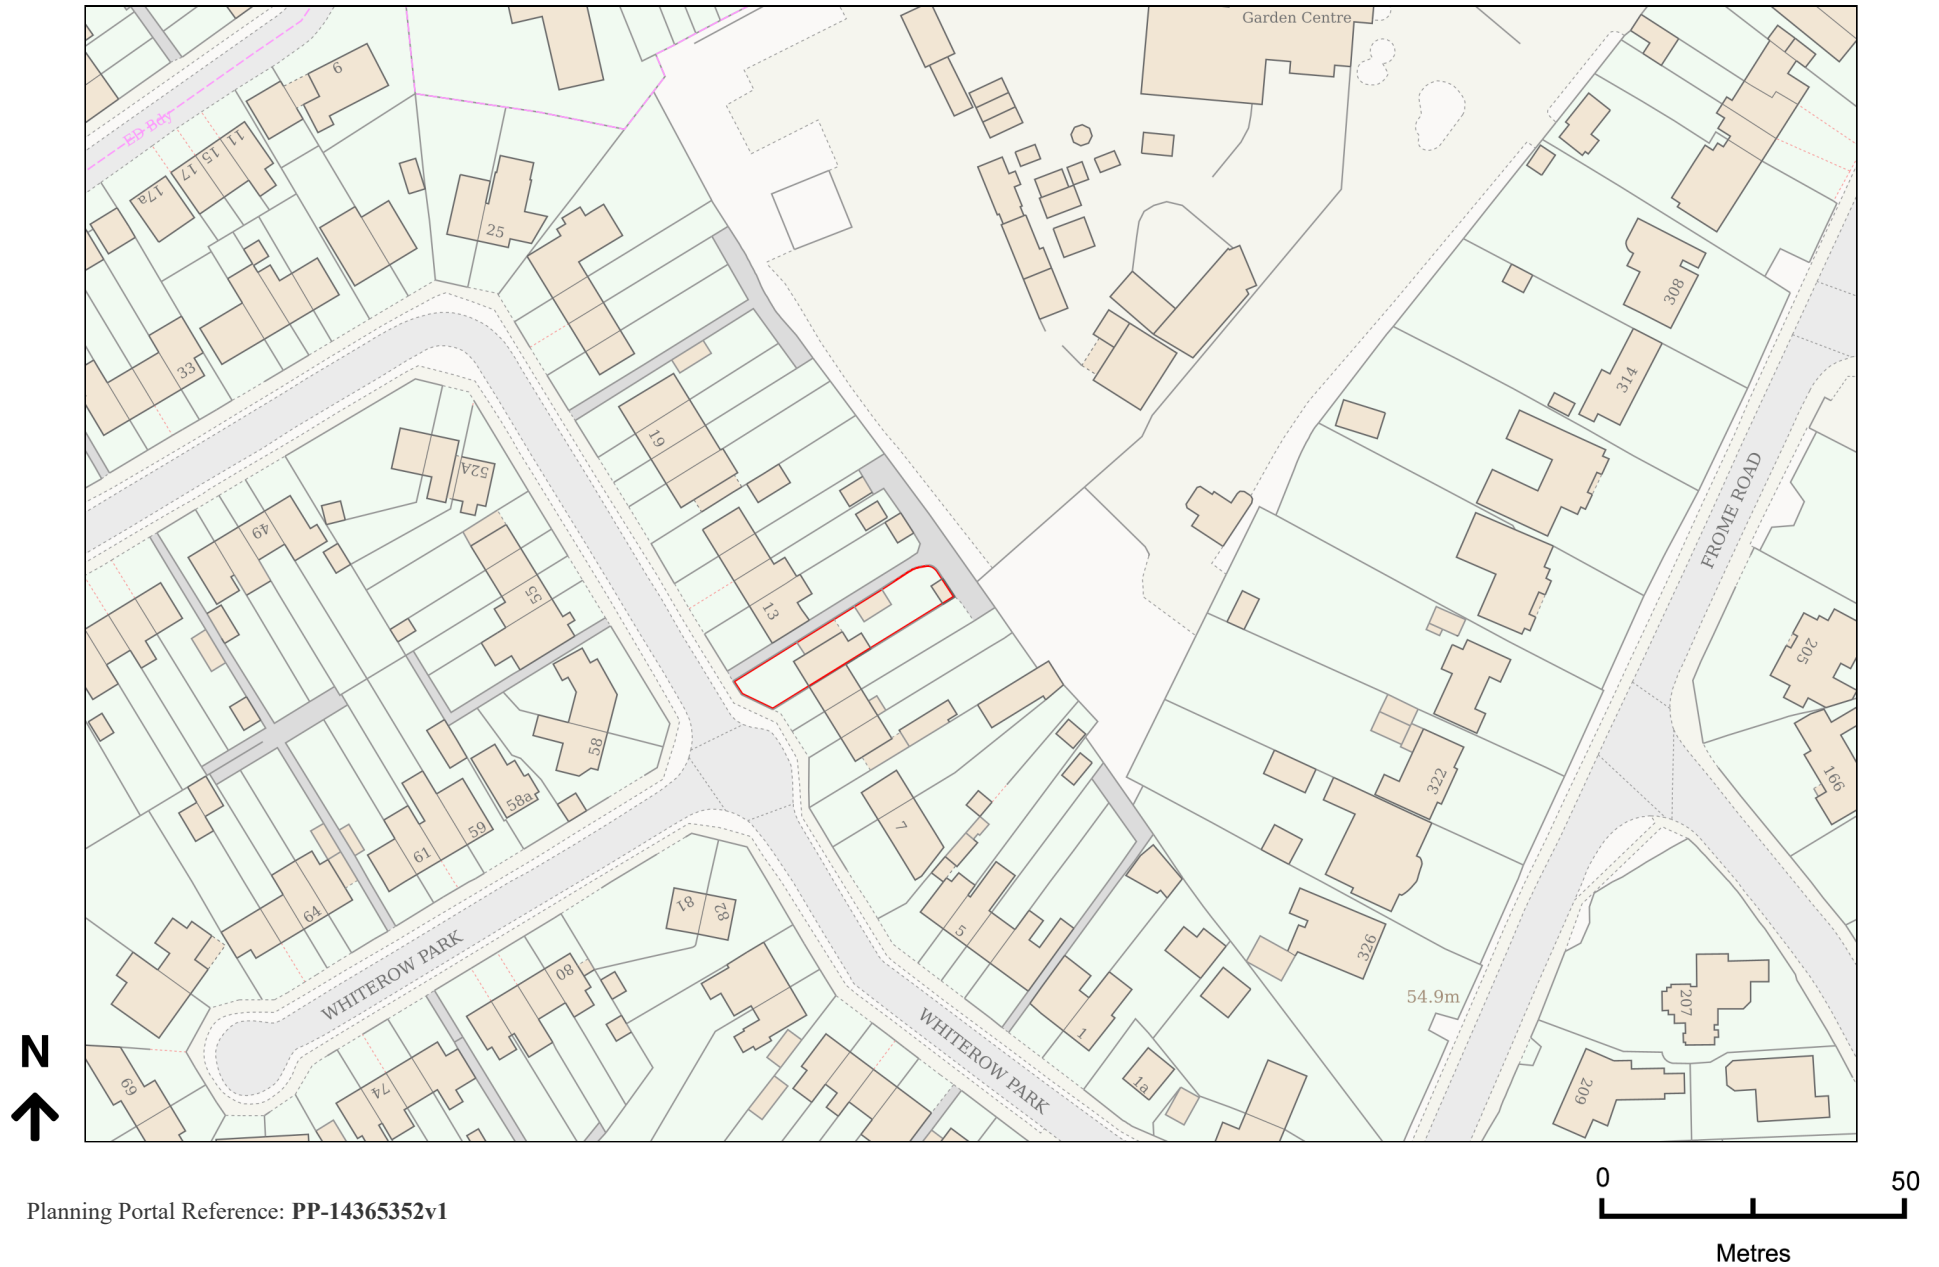

Planning Portal Reference: PP-14365352v1