



Tree positions are indicative only based on Google Earth imagery

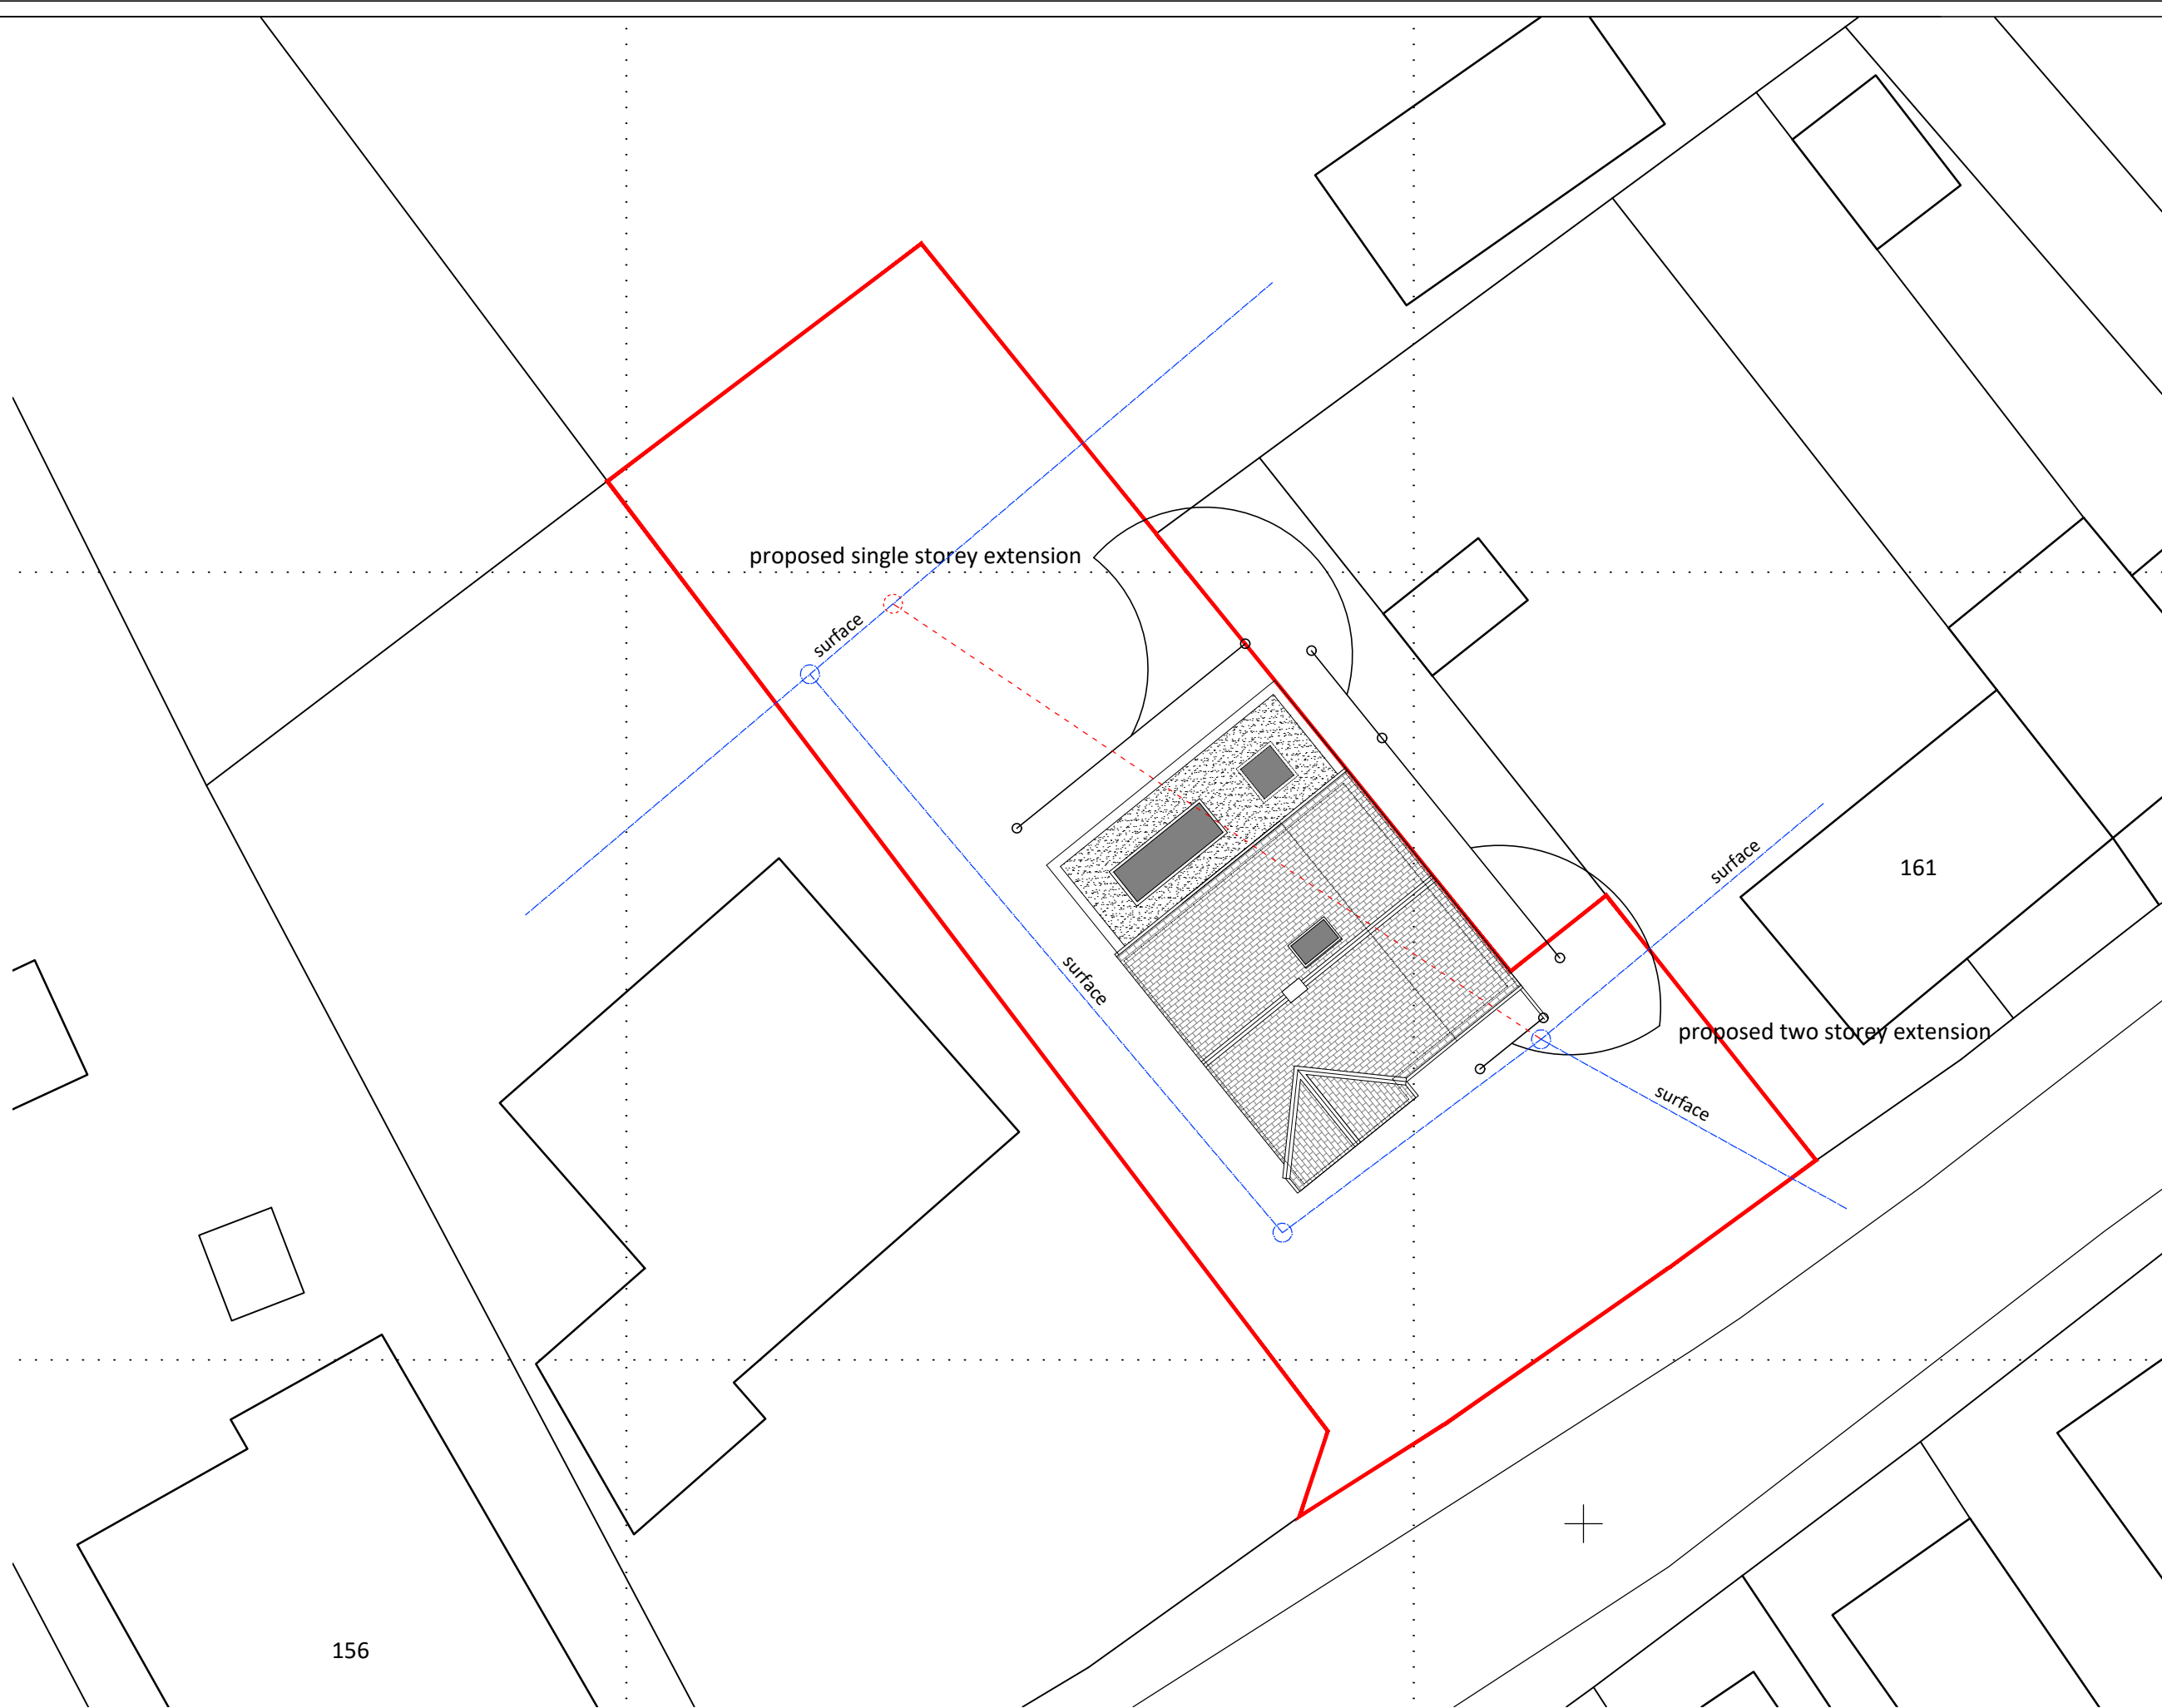

Proposed Drawings - 159 The Common, Holt

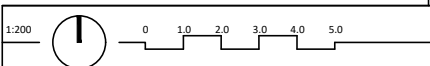

ISSUED FOR PLANNING

CLIENT	Mr & Mrs Mitchell
PROJECT	159 Thr Common, Holt
DRWG TITLE	Proposed Block Plan
DRWG NO	A17 25 31 P01
DRAWN	NB
SCALE	1:200 @ A3
DATE	16.01.26
CHK'D	NB

Atelier 17 Ltd.

Atelier 17 Ltd, 28 Southleigh, Bradford On Avon, BA15 2EQ
E.nigel.a.w.bedford@gmail.com W www.atelier17.co.uk T.07841679591

This drawing is copyright. Only figured dimensions to be used.
Contractors to check all dimensions before proceeding