



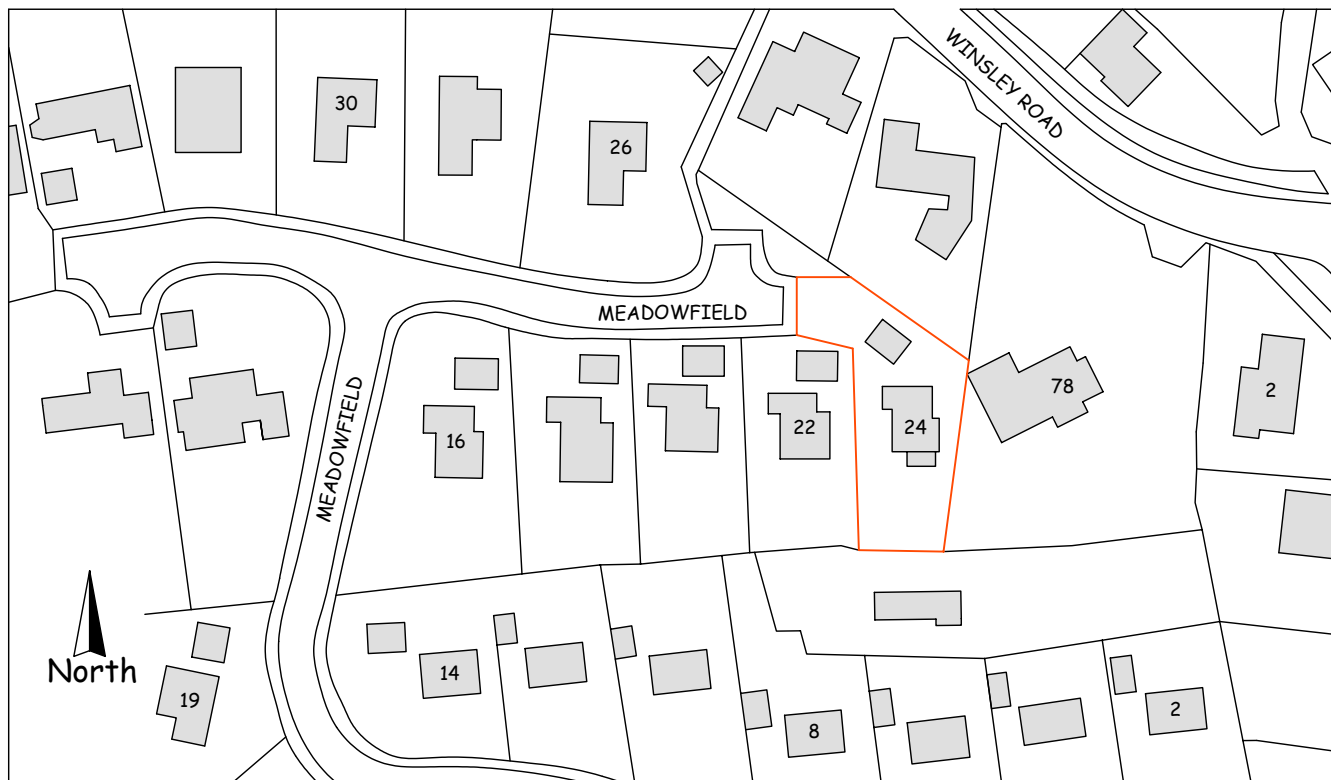

© Crown copyright 2025 Ordnance Survey 100053143

Location Plan Scale 1:1250

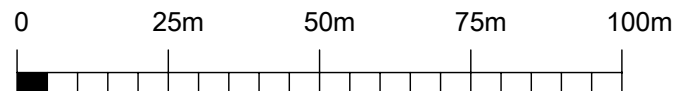

24 Meadowfield,
Bradford-on-Avon
Wiltshire, BA15 1PL.

For:

Mr & Mrs M Thomas.

Drawing:

Location plan.

Scale:

1:1250 @ A4.

Date:

April 2025.

Drawing Number:

24MF - P - 03.