




View of site from adjacent highway, looking west



Site view from south west corner, looking east

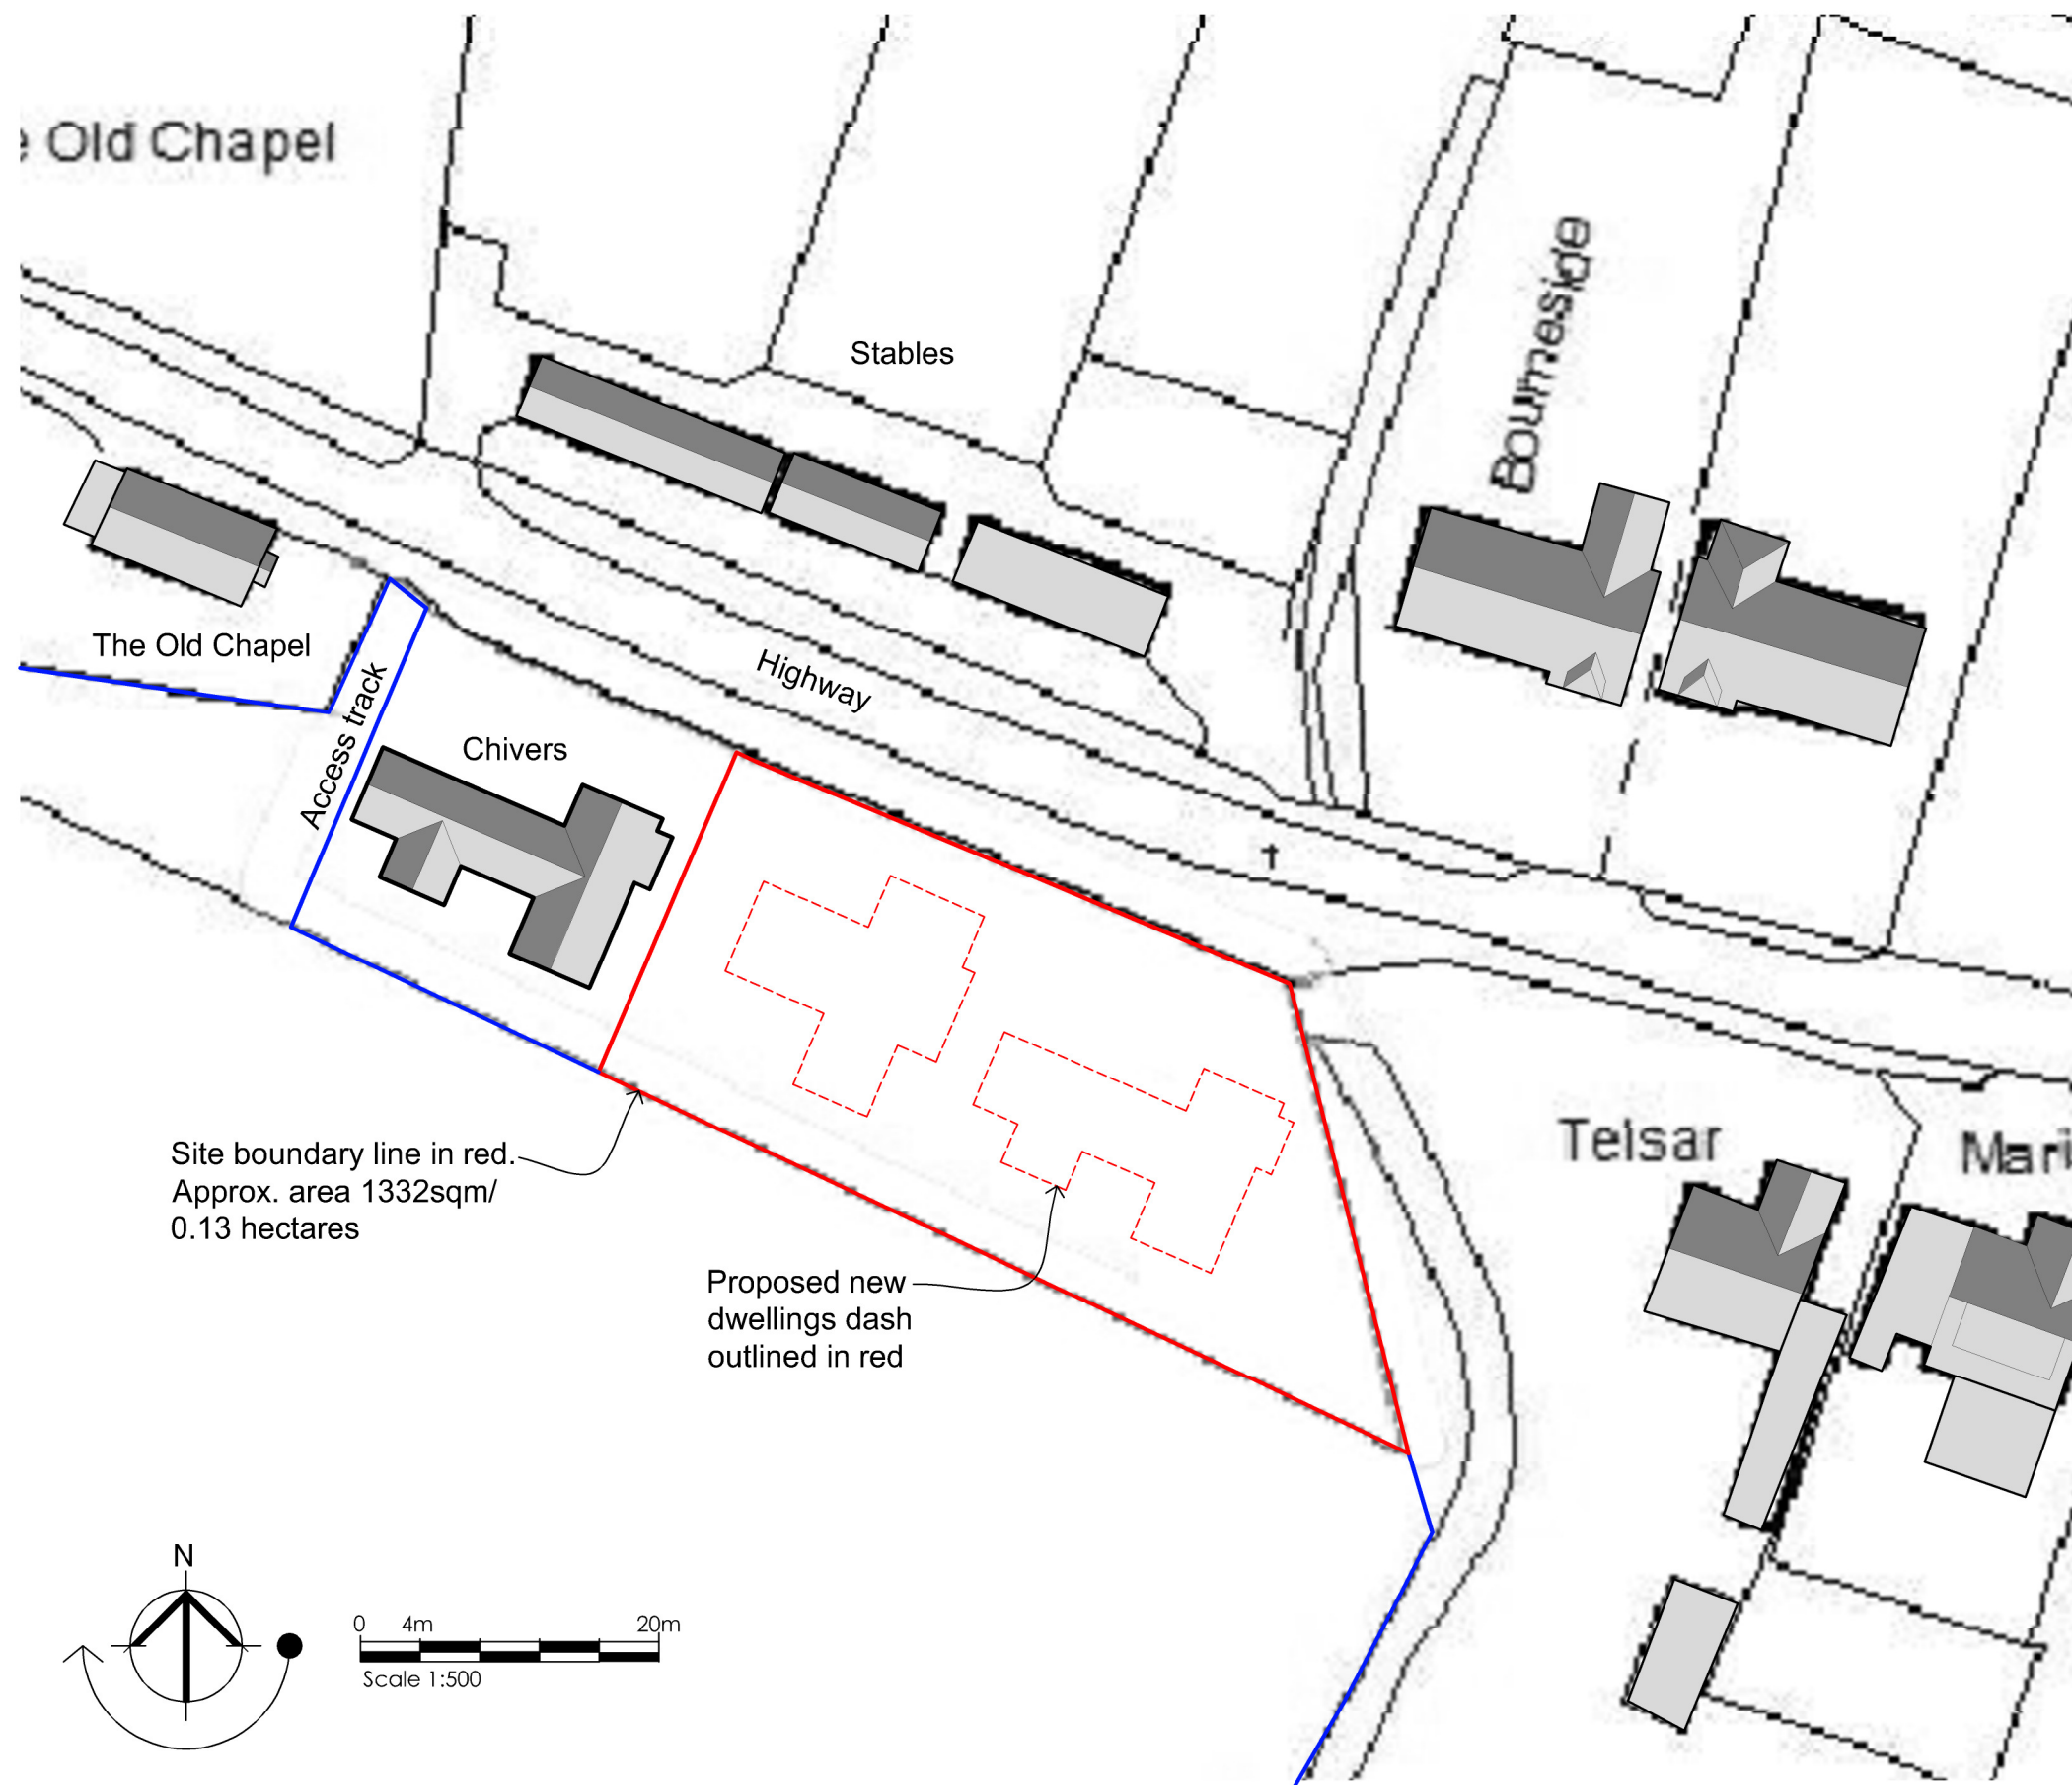

Site view from south east corner, looking north west



www.lsarchitecturaldesign.co.uk
07768 808268
lsarchitecturaldesign@outlook.com

This drawing is copyright of LS Architectural Design and may not be copied or reproduced without permission.
Figured dimensions are to be taken in preference to scaled dimensions.
Large scale drawings to have preference to small scale drawings.

Client
Catherine Pullan

Project Address
Land adjacent Chivers,
Winterbourne Bassett, SN4
9QD

Title
Block Plan & Photos
Project Name
2 New Dwellings_Winterbourne Bassett

Scale	PG Size	Drawn	Date
1:500	A3	LRS	24/10/25
Status	Project No	Drawing No	Rev
Planning	2003	P101	