



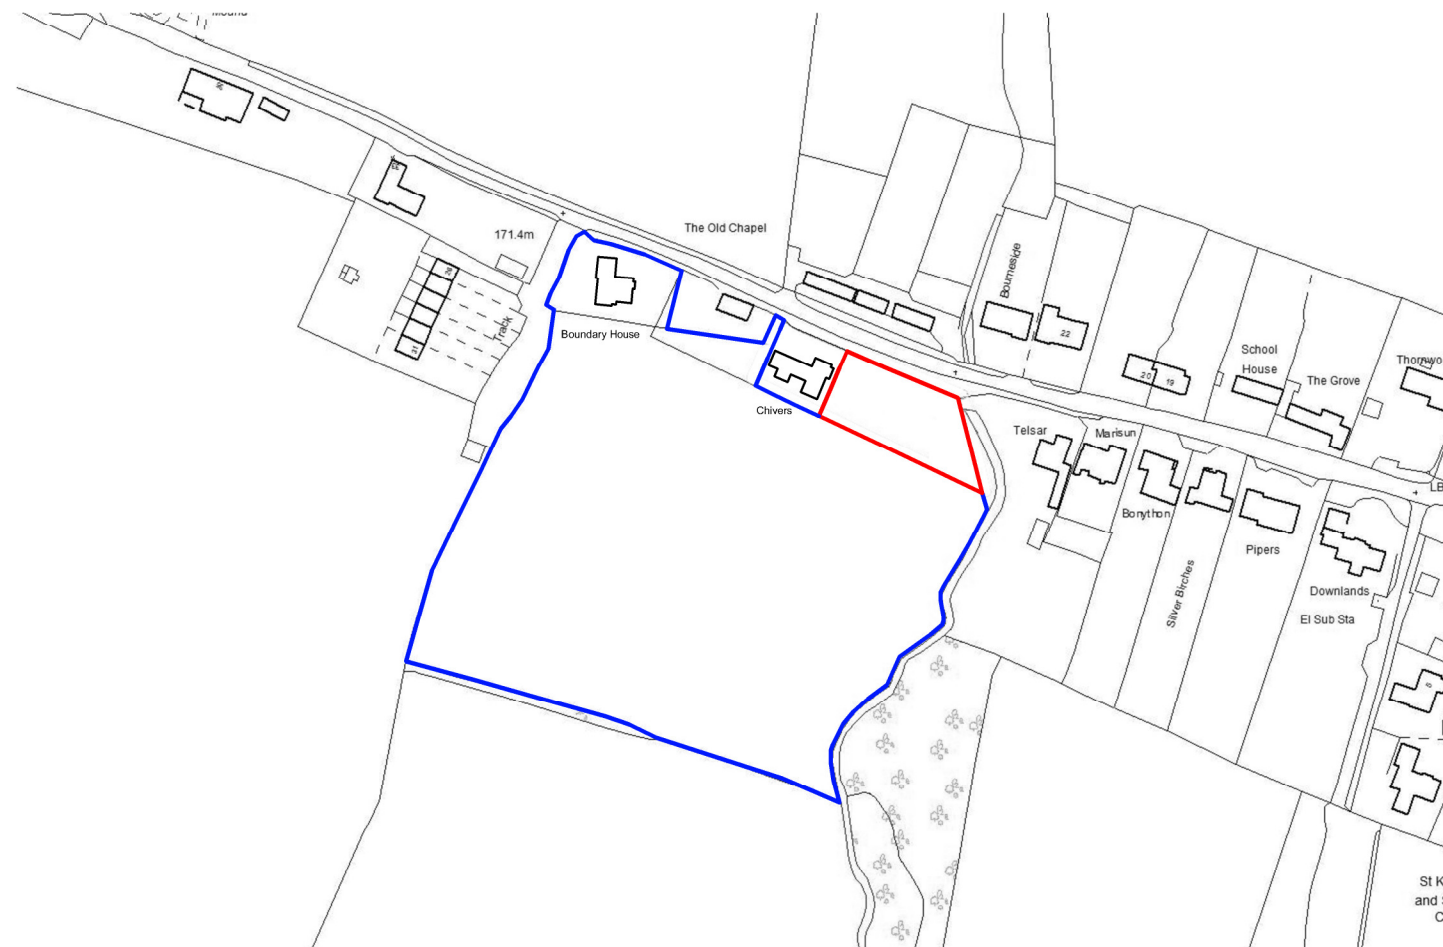

Location Plan (Scale 1:2500)

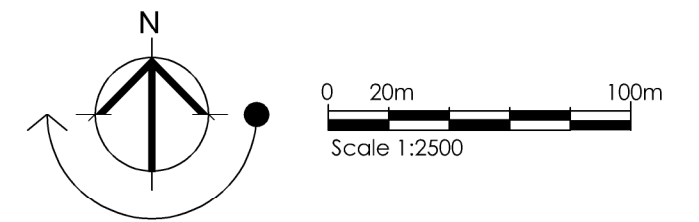

Satellite View (nts)

|                                                                                     |   |   |                                |                                                                                |                                                                                        |                    |                    |                    |                  |
|-------------------------------------------------------------------------------------|---|---|--------------------------------|--------------------------------------------------------------------------------|----------------------------------------------------------------------------------------|--------------------|--------------------|--------------------|------------------|
|  |  <a href="http://www.lsarchitecturaldesign.co.uk">www.lsarchitecturaldesign.co.uk</a><br> 07768 808268<br> <a href="mailto:lsarchitecturaldesign@outlook.com">lsarchitecturaldesign@outlook.com</a> | This drawing is copyright of LS Architectural Design and may not be copied or reproduced without permission.<br><br>Figured dimensions are to be taken in preference to scaled dimensions.<br><br>Large scale drawings to have preference to small scale drawings. | Client<br><br>Catherine Pullan | Project Address<br><br>Land adjacent Chivers,<br>Winterbourne Bassett, SN4 9QD | Title<br><br>Location Plan<br><br>Project Name<br>2 New Dwellings_Winterbourne Bassett | Scale<br>1:2500    | PG Size<br>A3      | Drawn<br>LRS       | Date<br>24/10/25 |
|                                                                                     |   |   |                                |                                                                                |                                                                                        | Status<br>Planning | Project No<br>2003 | Drawing No<br>P100 | Rev              |