



Notes:
Responsibility will not be accepted for errors made by others in scaling from this drawing; all construction information should be taken from figured dimensions only. If any discrepancies are found inform AB Architectural Design immediately.

REVISION
2026-01-19 - Preliminary Issue

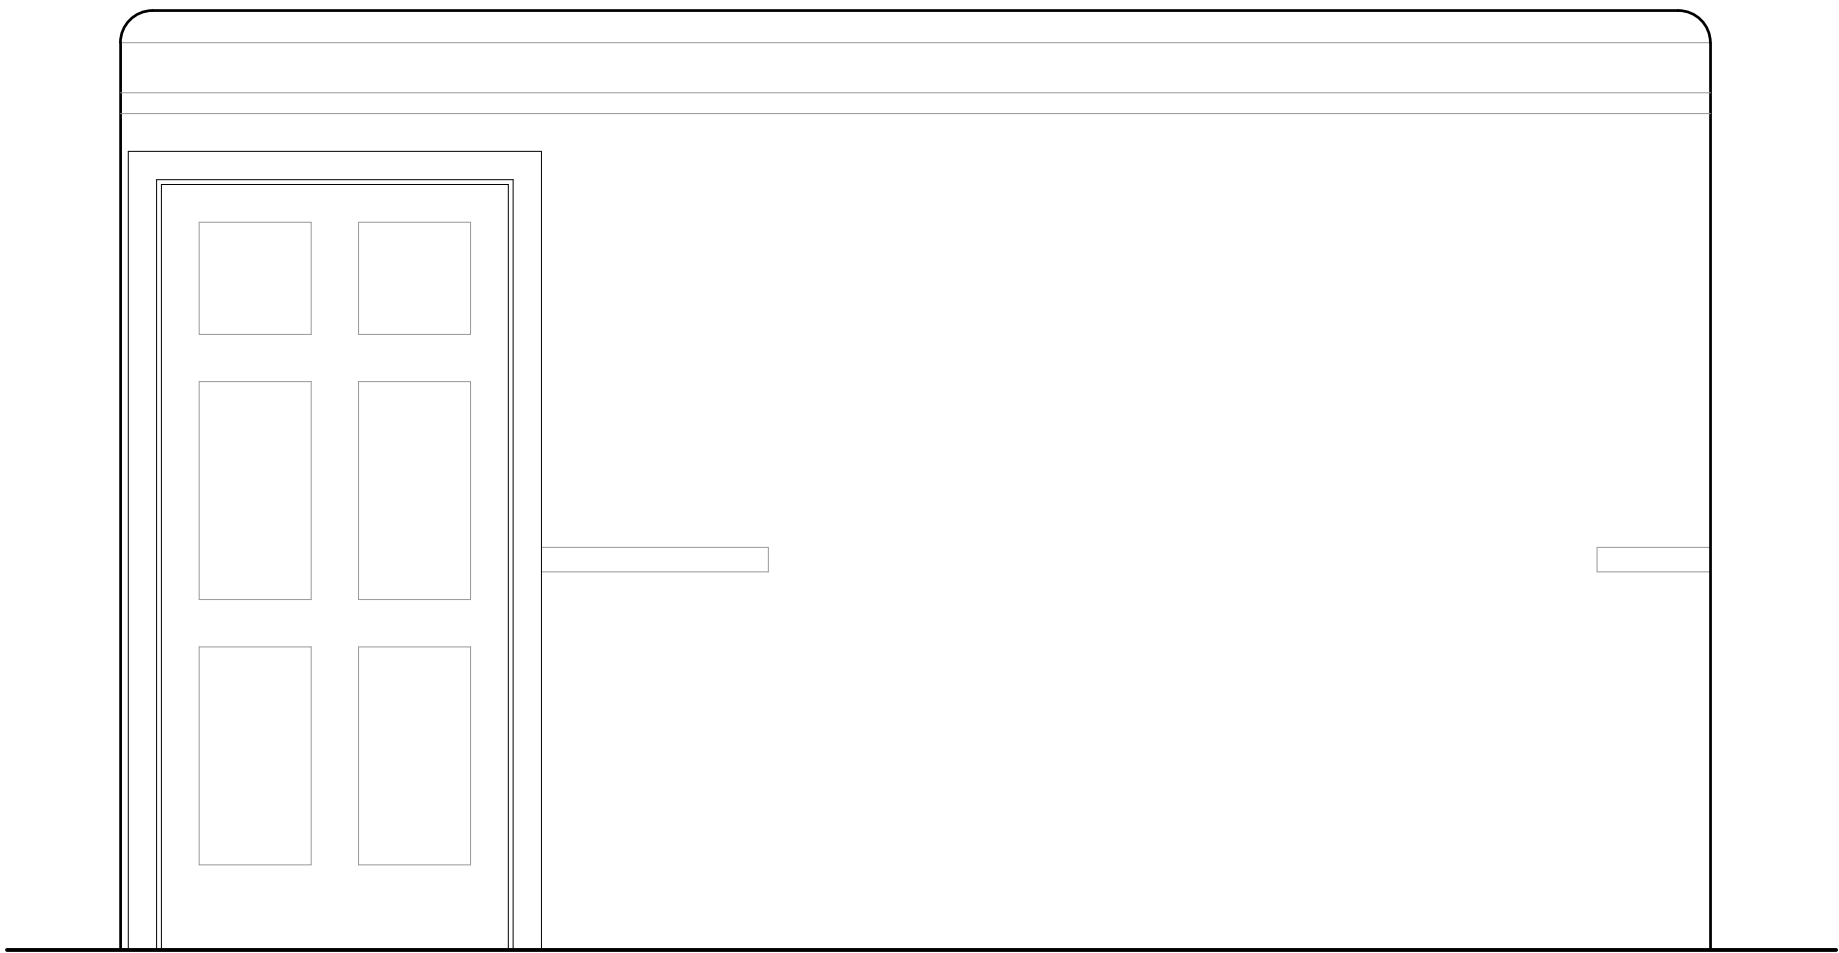

Existing Dining room
Internal West elevation - 1:20

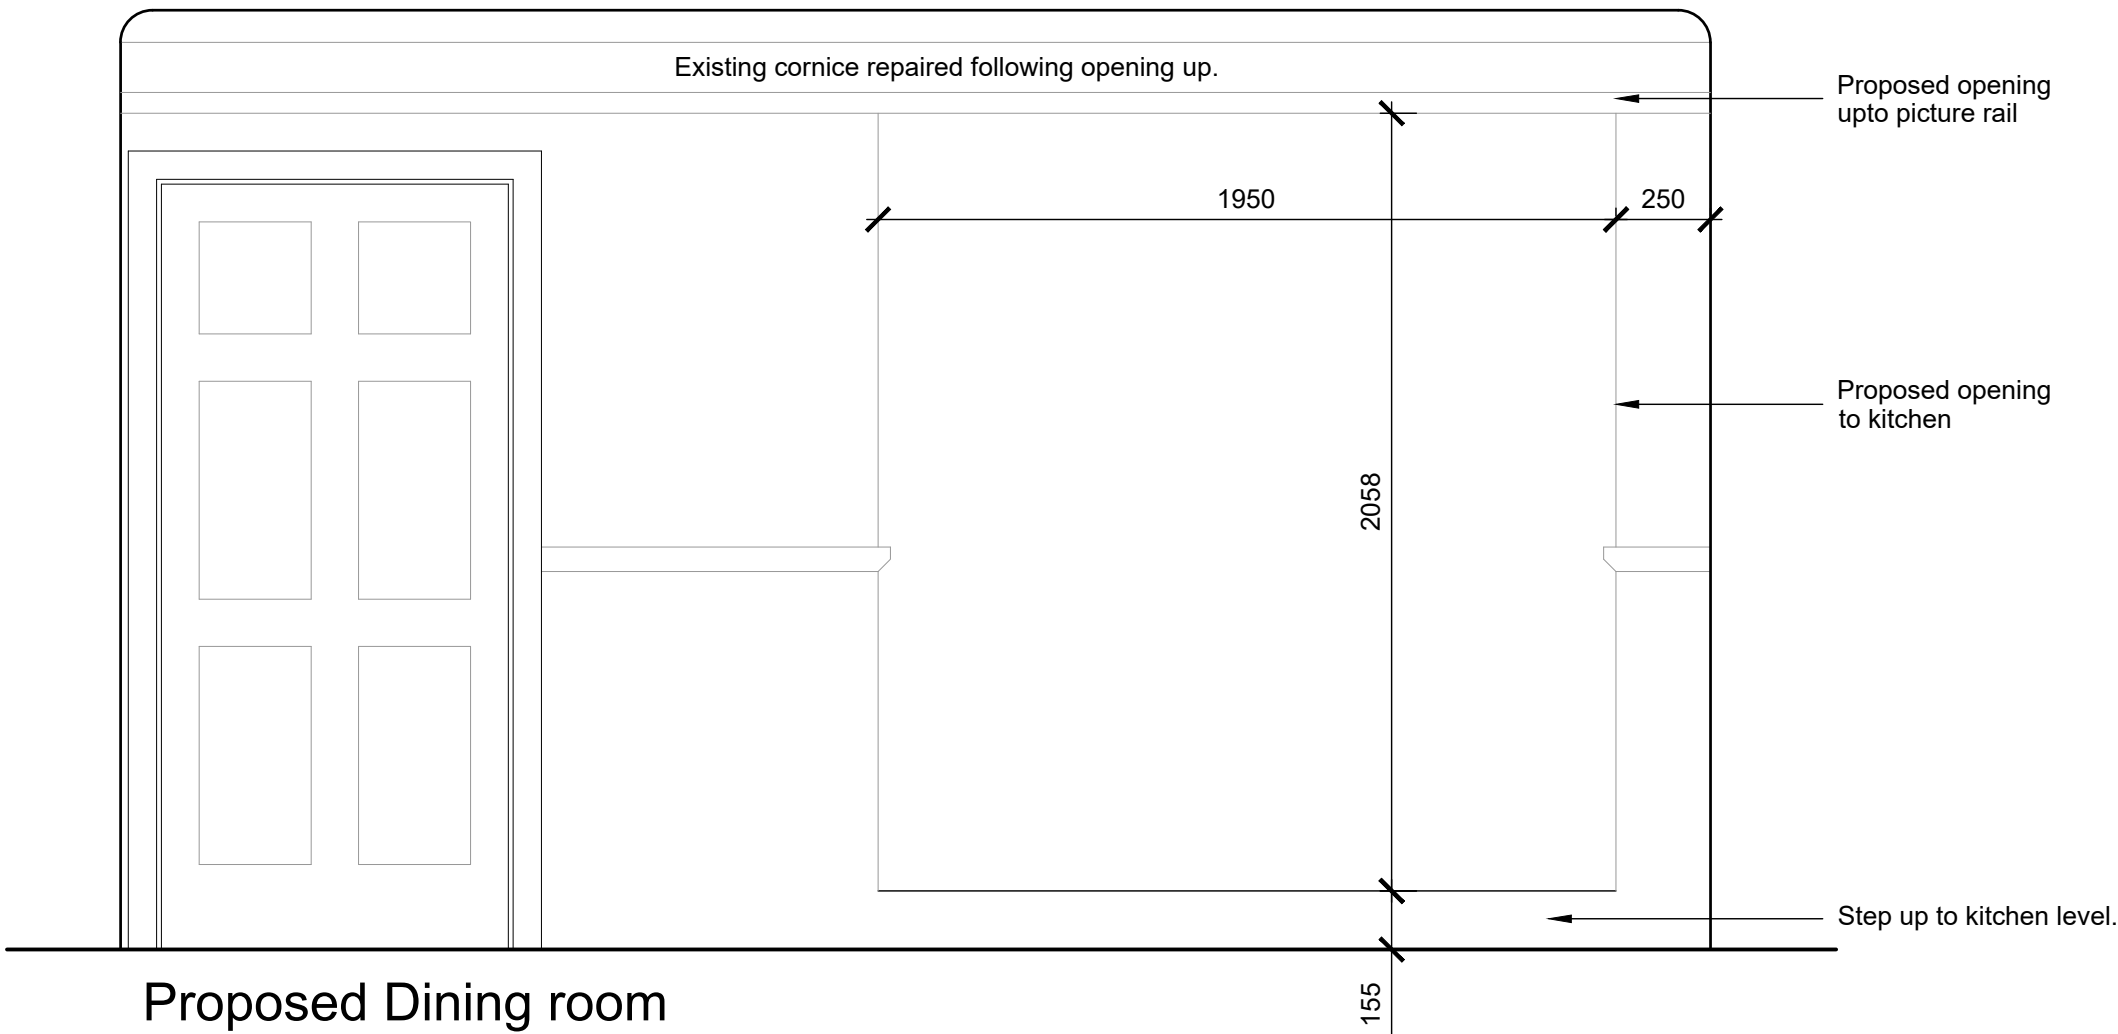

Proposed Dining room
Internal West elevation - 1:20

ISSUE: PLANNING

Proposed Internal Alterations to
63 High St., Chapmanslade, BA13 4AN

Existing & Proposed
Internal elevations

FOR:

Mrs R. Hughes
63 High St., Chapmanslade, BA13 4AN

1:20 @ A1

Jan. 2026
AB/AB

AL(1)03 Rev - #

AB Architectural design

Job No. 4516

© AB Architectural Design Ltd.
Tel: 01373 832 133 - Email: enquires@abadesign.co.uk - www.abadesign.co.uk

