


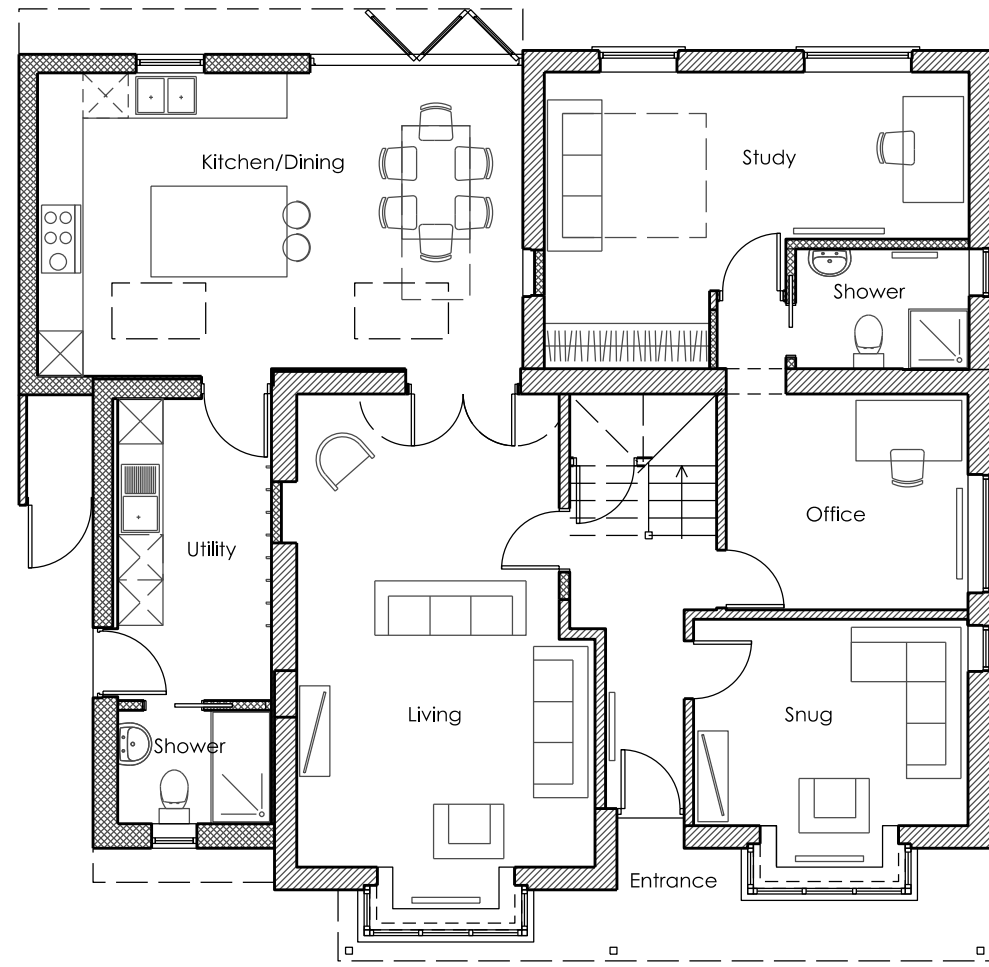


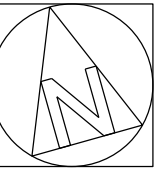

GROUND FLOOR PLAN 1:100

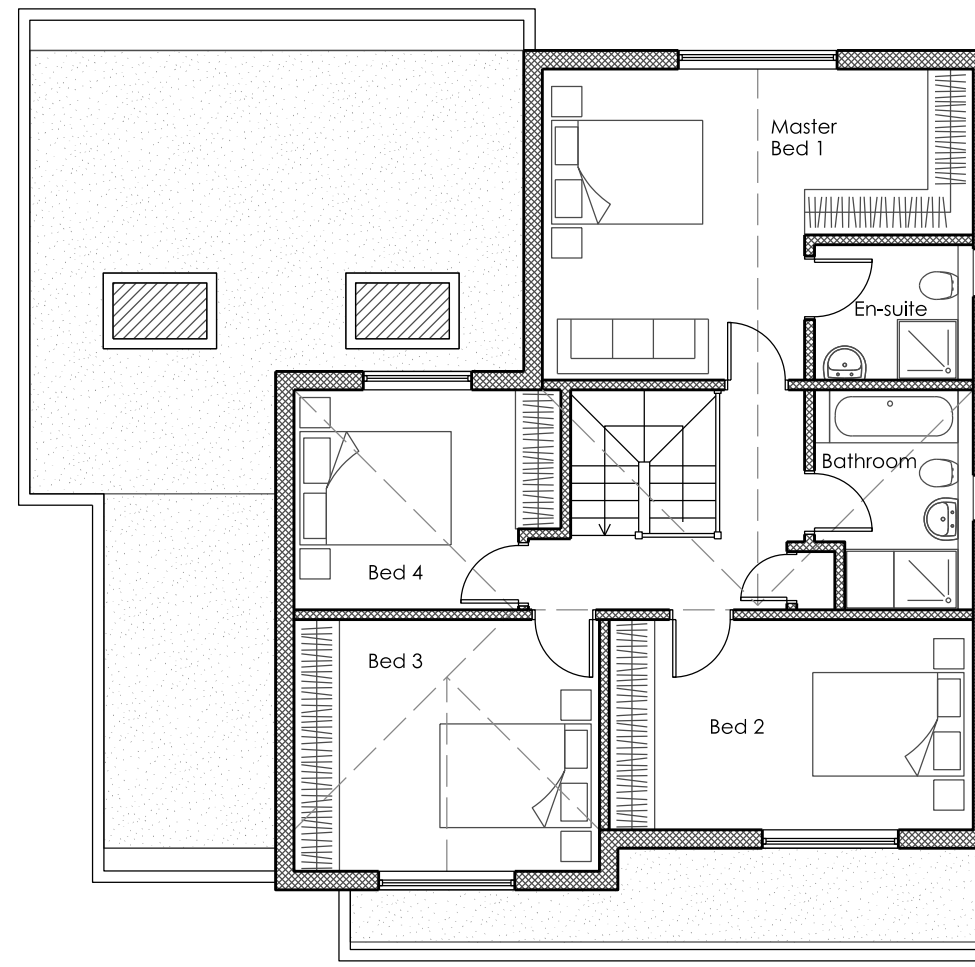

FIRST PLAN 1:100

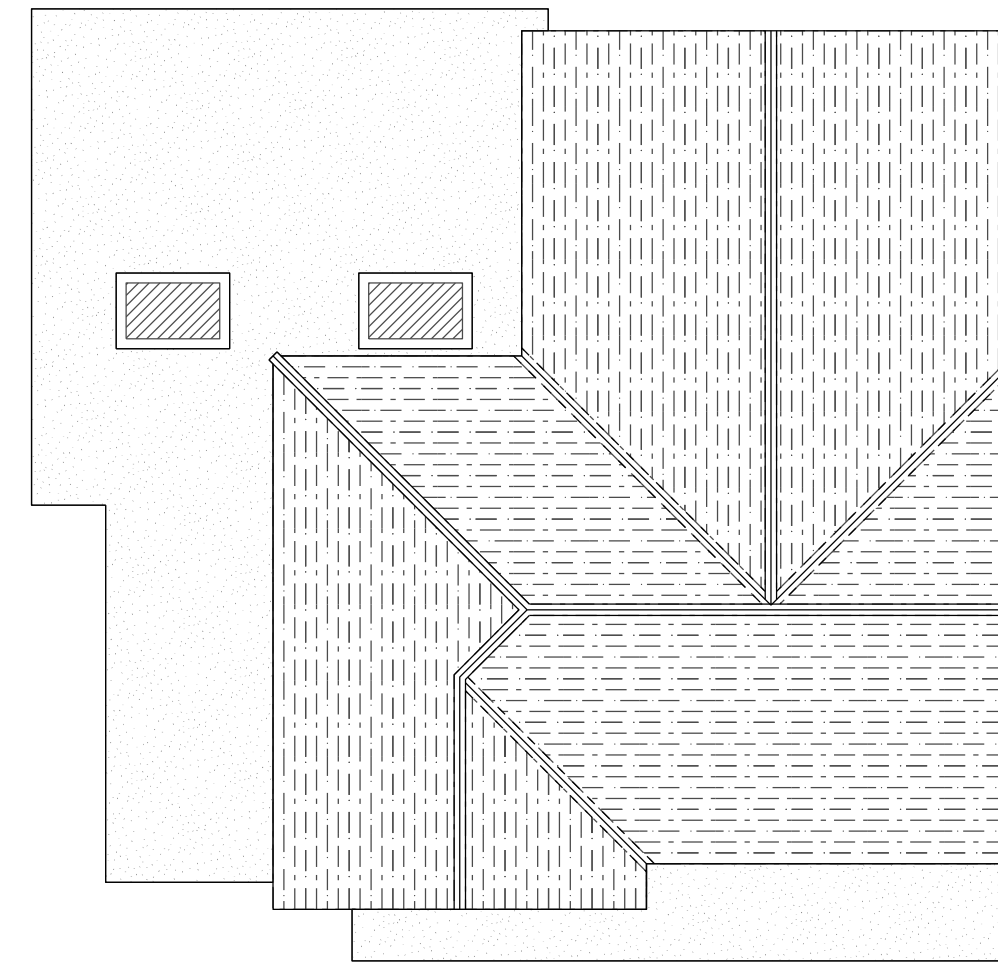

ROOF PLAN 1:100




FRONT ELEVATION 1:100




SIDE ELEVATION (E) 1:100



REAR ELEVATION 1:100

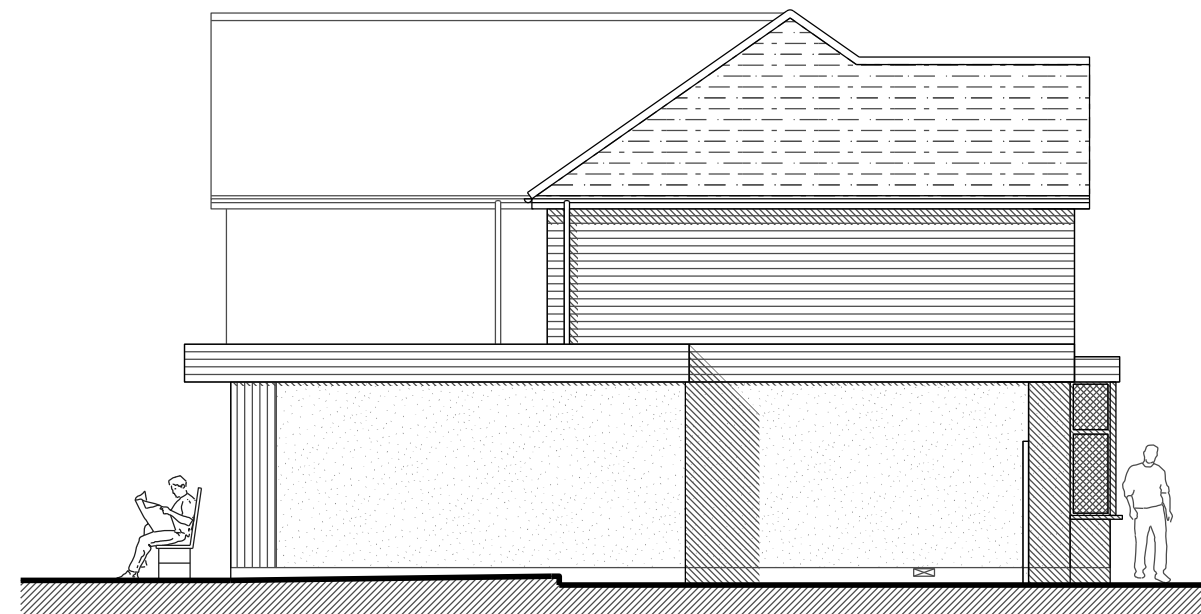

SIDE ELEVATION (W) 1:100

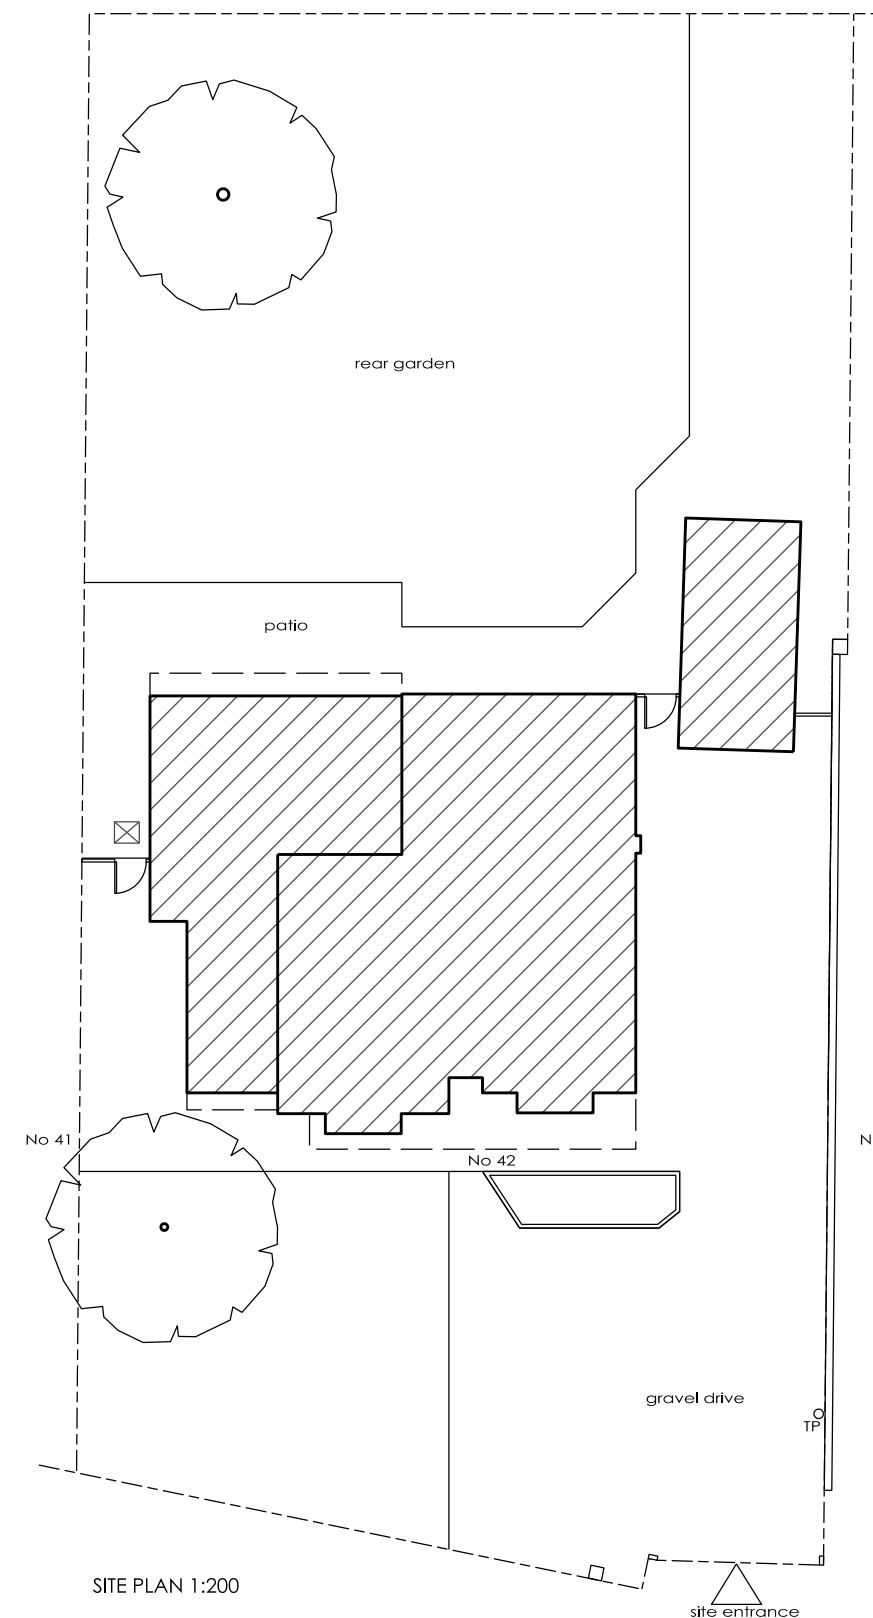

SITE PLAN 1:200

MATERIALS
Walls
Light coloured render and
dark coloured cladding

Roof
Red/brown profiled tiles
similar to existing

Windows
Grey aluminium

MORI ARCHITECTS

Mr & Mrs Rich
42 Westlands Lane
New Extensions and Alterations
PROPOSED

PL 13/01/26 to scale @ A2 BM

2513 P02

NOT FOR CONSTRUCTION
MORI architects
Copyright MORI architects
www.moriarchitects.co.uk

0 1m 2m 5m